



KEY

Application Site Boundary

Overflow Car Park

Diverse Abilities

Merritown

Aviation Museum

1

Existing Site Location Plan

1:1250

NORTH

0

10.0

30.0

50.0

100.0

125.0m

The copyright of this drawing is vested with Corstorphine & Wright Ltd and must not be copied or reproduced without the consent of the company.

02

Red Line Boundary Amended

01

Labels Amended

Rev

Description

19.03.25

SM

MD

12.02.25

SM

MD

Date

Drw

Chk

Client

Adventure Wonderland

Project

Adventure Wonderland
Merritown

Drawing Title

Existing Site Location Plan

Drawing Status

Planning

Fordingbridge Studio

27 Glasshouse Studios, Fryern Court Road, Burslem, Stoke-on-Trent ST6 1QX

01425 655 905

corstorphine-wright.com

Drawing No.

241175 - 1001

Drawn

SM

Checked

MD

Paper Size

A1

Scale

1:1250

Date

19.03.25

Revision

02



KEY

Application Site Boundary

Overflow Car Park

Diverse Abilities

Merritown

Aviation Museum

NORTH

010.030.050.0100.0125.0m

The copyright of this drawing is vested with Corstorphine & Wright Ltd and must not be copied or reproduced without the consent of the company.

02	Red Line Boundary Amended	13.03.25	SM	MD
01	Labels Amended	12.02.25	SM	MD
Rev	Description	Date	Drw	Chk

Client
Adventure Wonderland

Project
Adventure Wonderland
Merritown

Drawing Title
Proposed Site Location Plan

Drawing Status
Planning

Corstorphine & Wright

Fordingbridge Studio
27 Glasshouse Studios, Fryern Court Road, Burslem, Fordingbridge SP6 1GX
01425 655 606
corstorphine-wright.com

Drawing No.
241175 - 2001

Drawn
SM

Checked
MD

Paper Size
A1

Scale
1:1250


Date
13.03.25

Revision
02



1 Existing Site Block Plan
1:500

KEY	
—	Application Site Boundary
—	Overflow Car Park
—	Diverse Abilities
—	Merritown
—	Aviation Museum

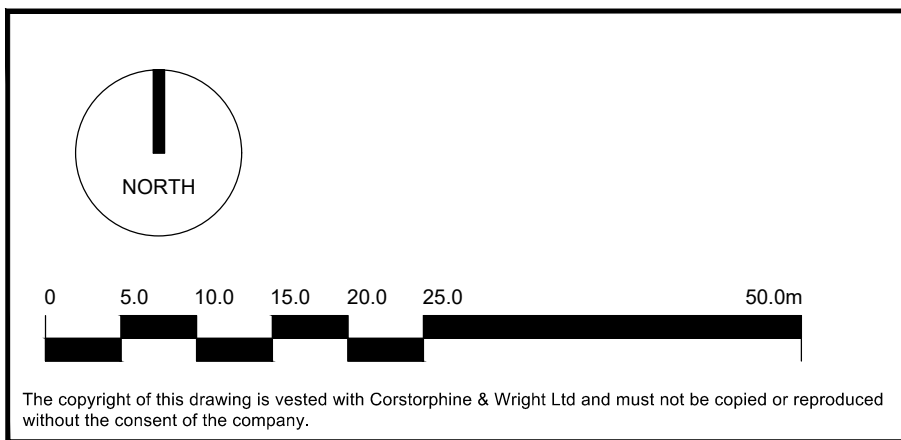

Rev	Description	Date	Drawn	Checked
01	Red Line Boundary Amended	19.03.25	SM	MD
02	Labels Amended	12.02.25	SM	MD

Client
Adventure Wonderland

Project
Adventure Wonderland
Merritown

Drawing Title
Existing Site Block Plan

Drawing Status
Planning


Corstorphine & Wright
Fordingbridge Studio
27 Glasshouse Studios, Fryern Court Road, Burslem, Fordingbridge SP6 1QX
01420 555 555
corstorphine-wright.com

Drawing No. 241175 - 1002	Revision 02
Drawn SM	Checked MD
Paper Size A0	Scale 1:500
Date 19.03.25	



1 Proposed Site Block Plan
1:500

KEY	
—	Application Site Boundary
—	Overflow Car Park
—	Diverse Abilities
—	Merritown
—	Aviation Museum

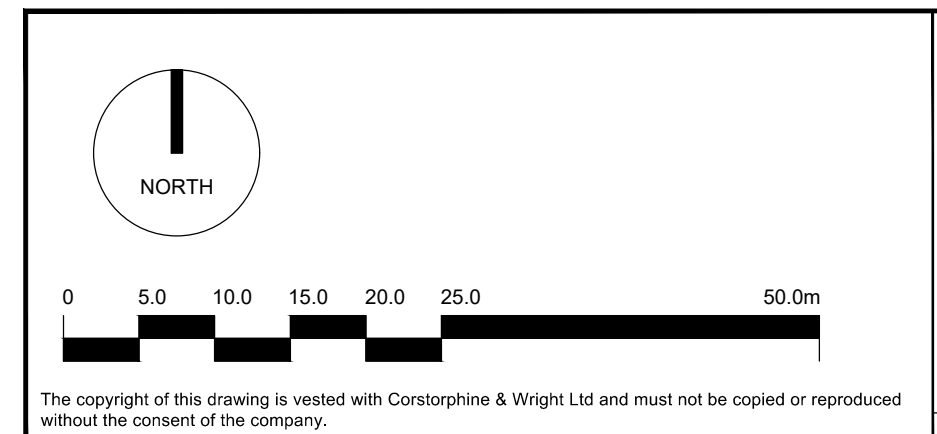

02	Red Line Boundary Amended	19.03.25	SM	MD
01	Labels Amended	12.03.25	SM	MD
Rev	Description	Date	Drw	CHK

Client
Adventure Wonderland


Project
Adventure Wonderland
Merritown

Drawing Title
Proposed Site Block Plan


Drawing Status
Planning

Corstorphine & Wright
Fordingbridge Studio
27 Glasshouse Studios, Fryem Court Road, Burslem, Fordingbridge SP6 1QX
01425 555 595
corstorphine-wright.com

Drawing No. 241175 - 2002	Revision 02
Drawn SM	Checked MD
Paper Size A0	Scale 1:500
Date 19.03.25	

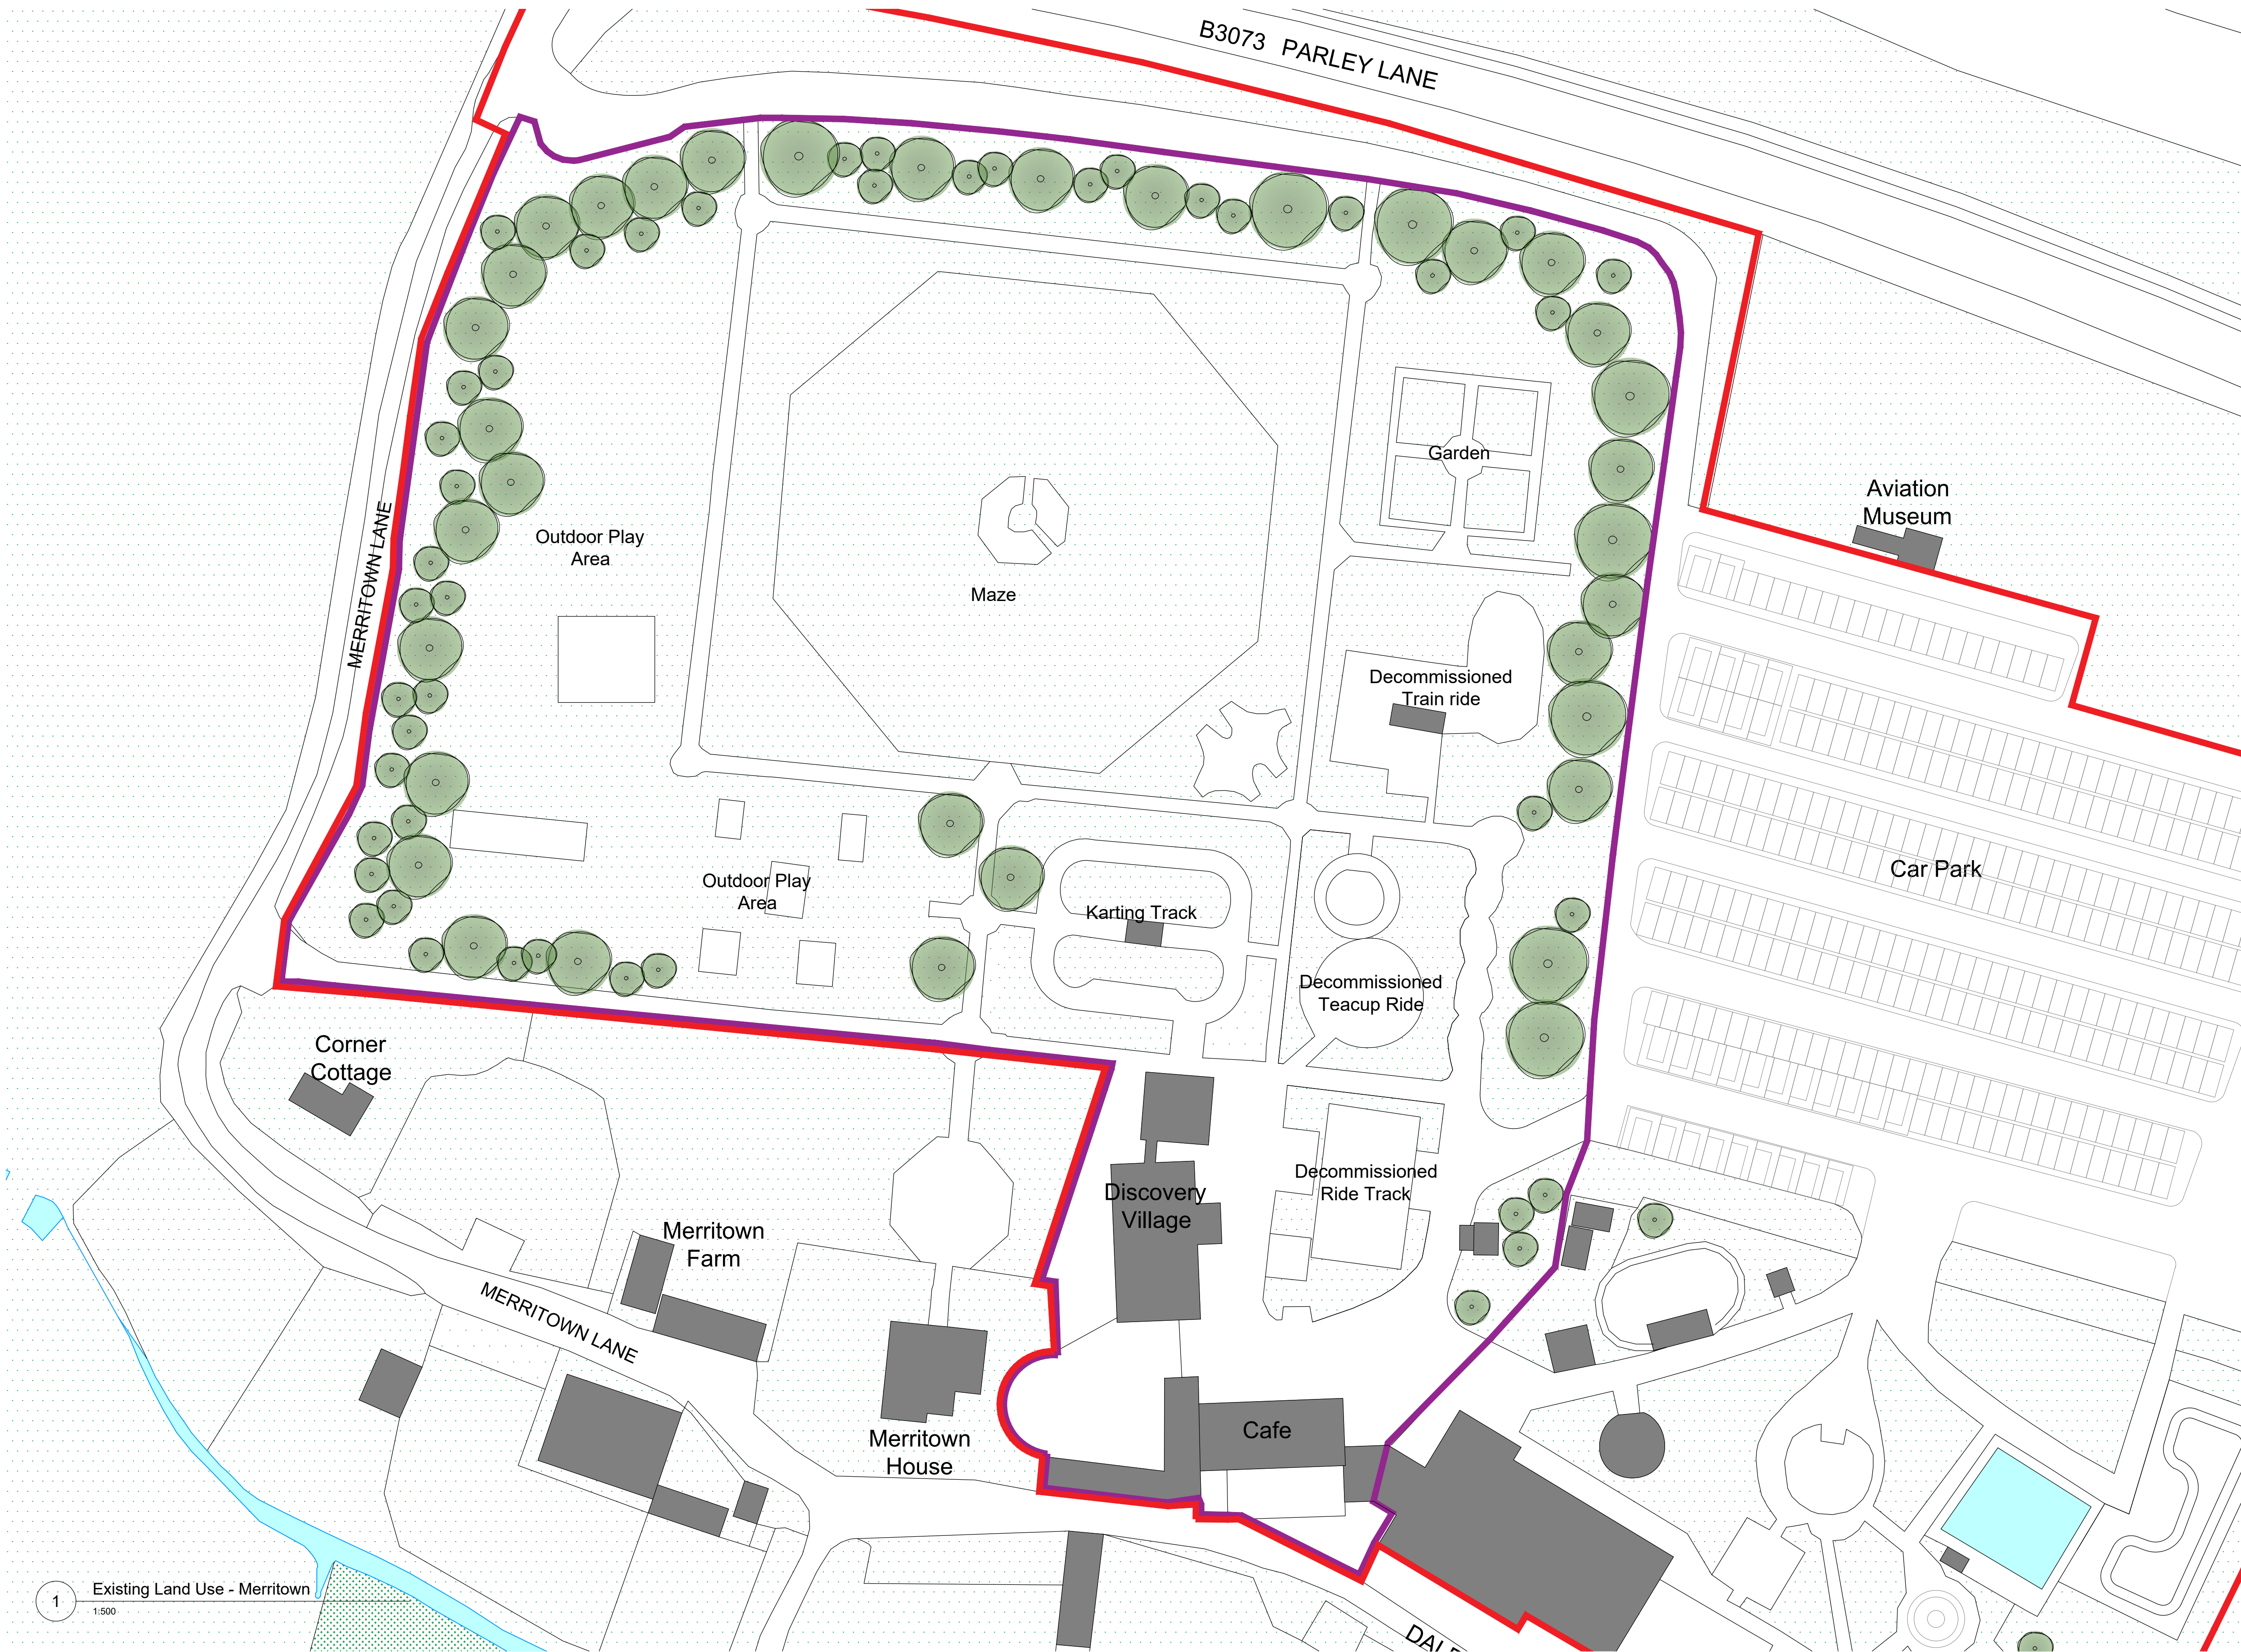

KEY	
—	Application Site Boundary
—	Merritown

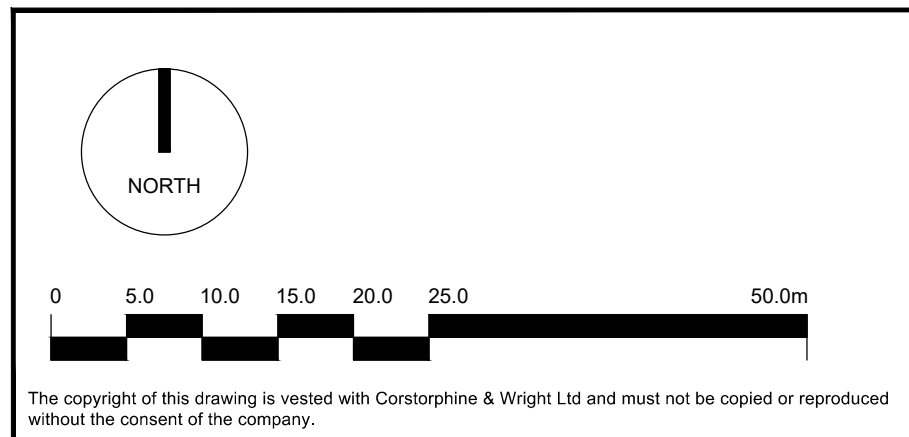

02	Red Line Boundary Amended	19.03.25	SM	MD
01	Labels Amended	12.02.25	SM	MD
Rev	Description	Date	Drw	Chk

Client
Adventure Wonderland

Project
Adventure Wonderland
Merritown

Drawing Title
Existing Land Use
Merritown Plan

Drawing Status
Planning

Corstorphine & Wright

Fordingbridge Studio
27 Glasshouse Studios, Fryern Court Road, Burslem, Stoke-on-Trent ST6 1QX
01425 6565 906
corstorphine-wright.com

Drawing No. 241175 - 1003		Revision 02	
Drawn SM	Checked MD	Paper Size A1	Scale 1:500
Date 19.03.25			



KEY

Application Site Boundary

Merritown

NORTH

05.010.015.020.025.050.0m

The copyright of this drawing is vested with Corstorphine & Wright Ltd and must not be copied or reproduced without the consent of the company.

0219.03.25SMMD

0112.02.25SMMD

RevDescriptionDateDwChk

Client
Adventure Wonderland

Project
Adventure Wonderland
Merritown

Drawing Title
Proposed Land Use Plan
Merritown

Drawing Status
Planning

Corstorphine & Wright

Fordingbridge Studio
27 Glasshouse Studios, Fryern Court Road, Bursledon, Fordingbridge SP6 1GX
01425 6565 606
corstorphine-wright.com

Drawing No.
241175 - 2003

Drawn
SM


Checked
MD

Paper Size
A1

Scale
1:500

Date
19.03.25

Revision
02

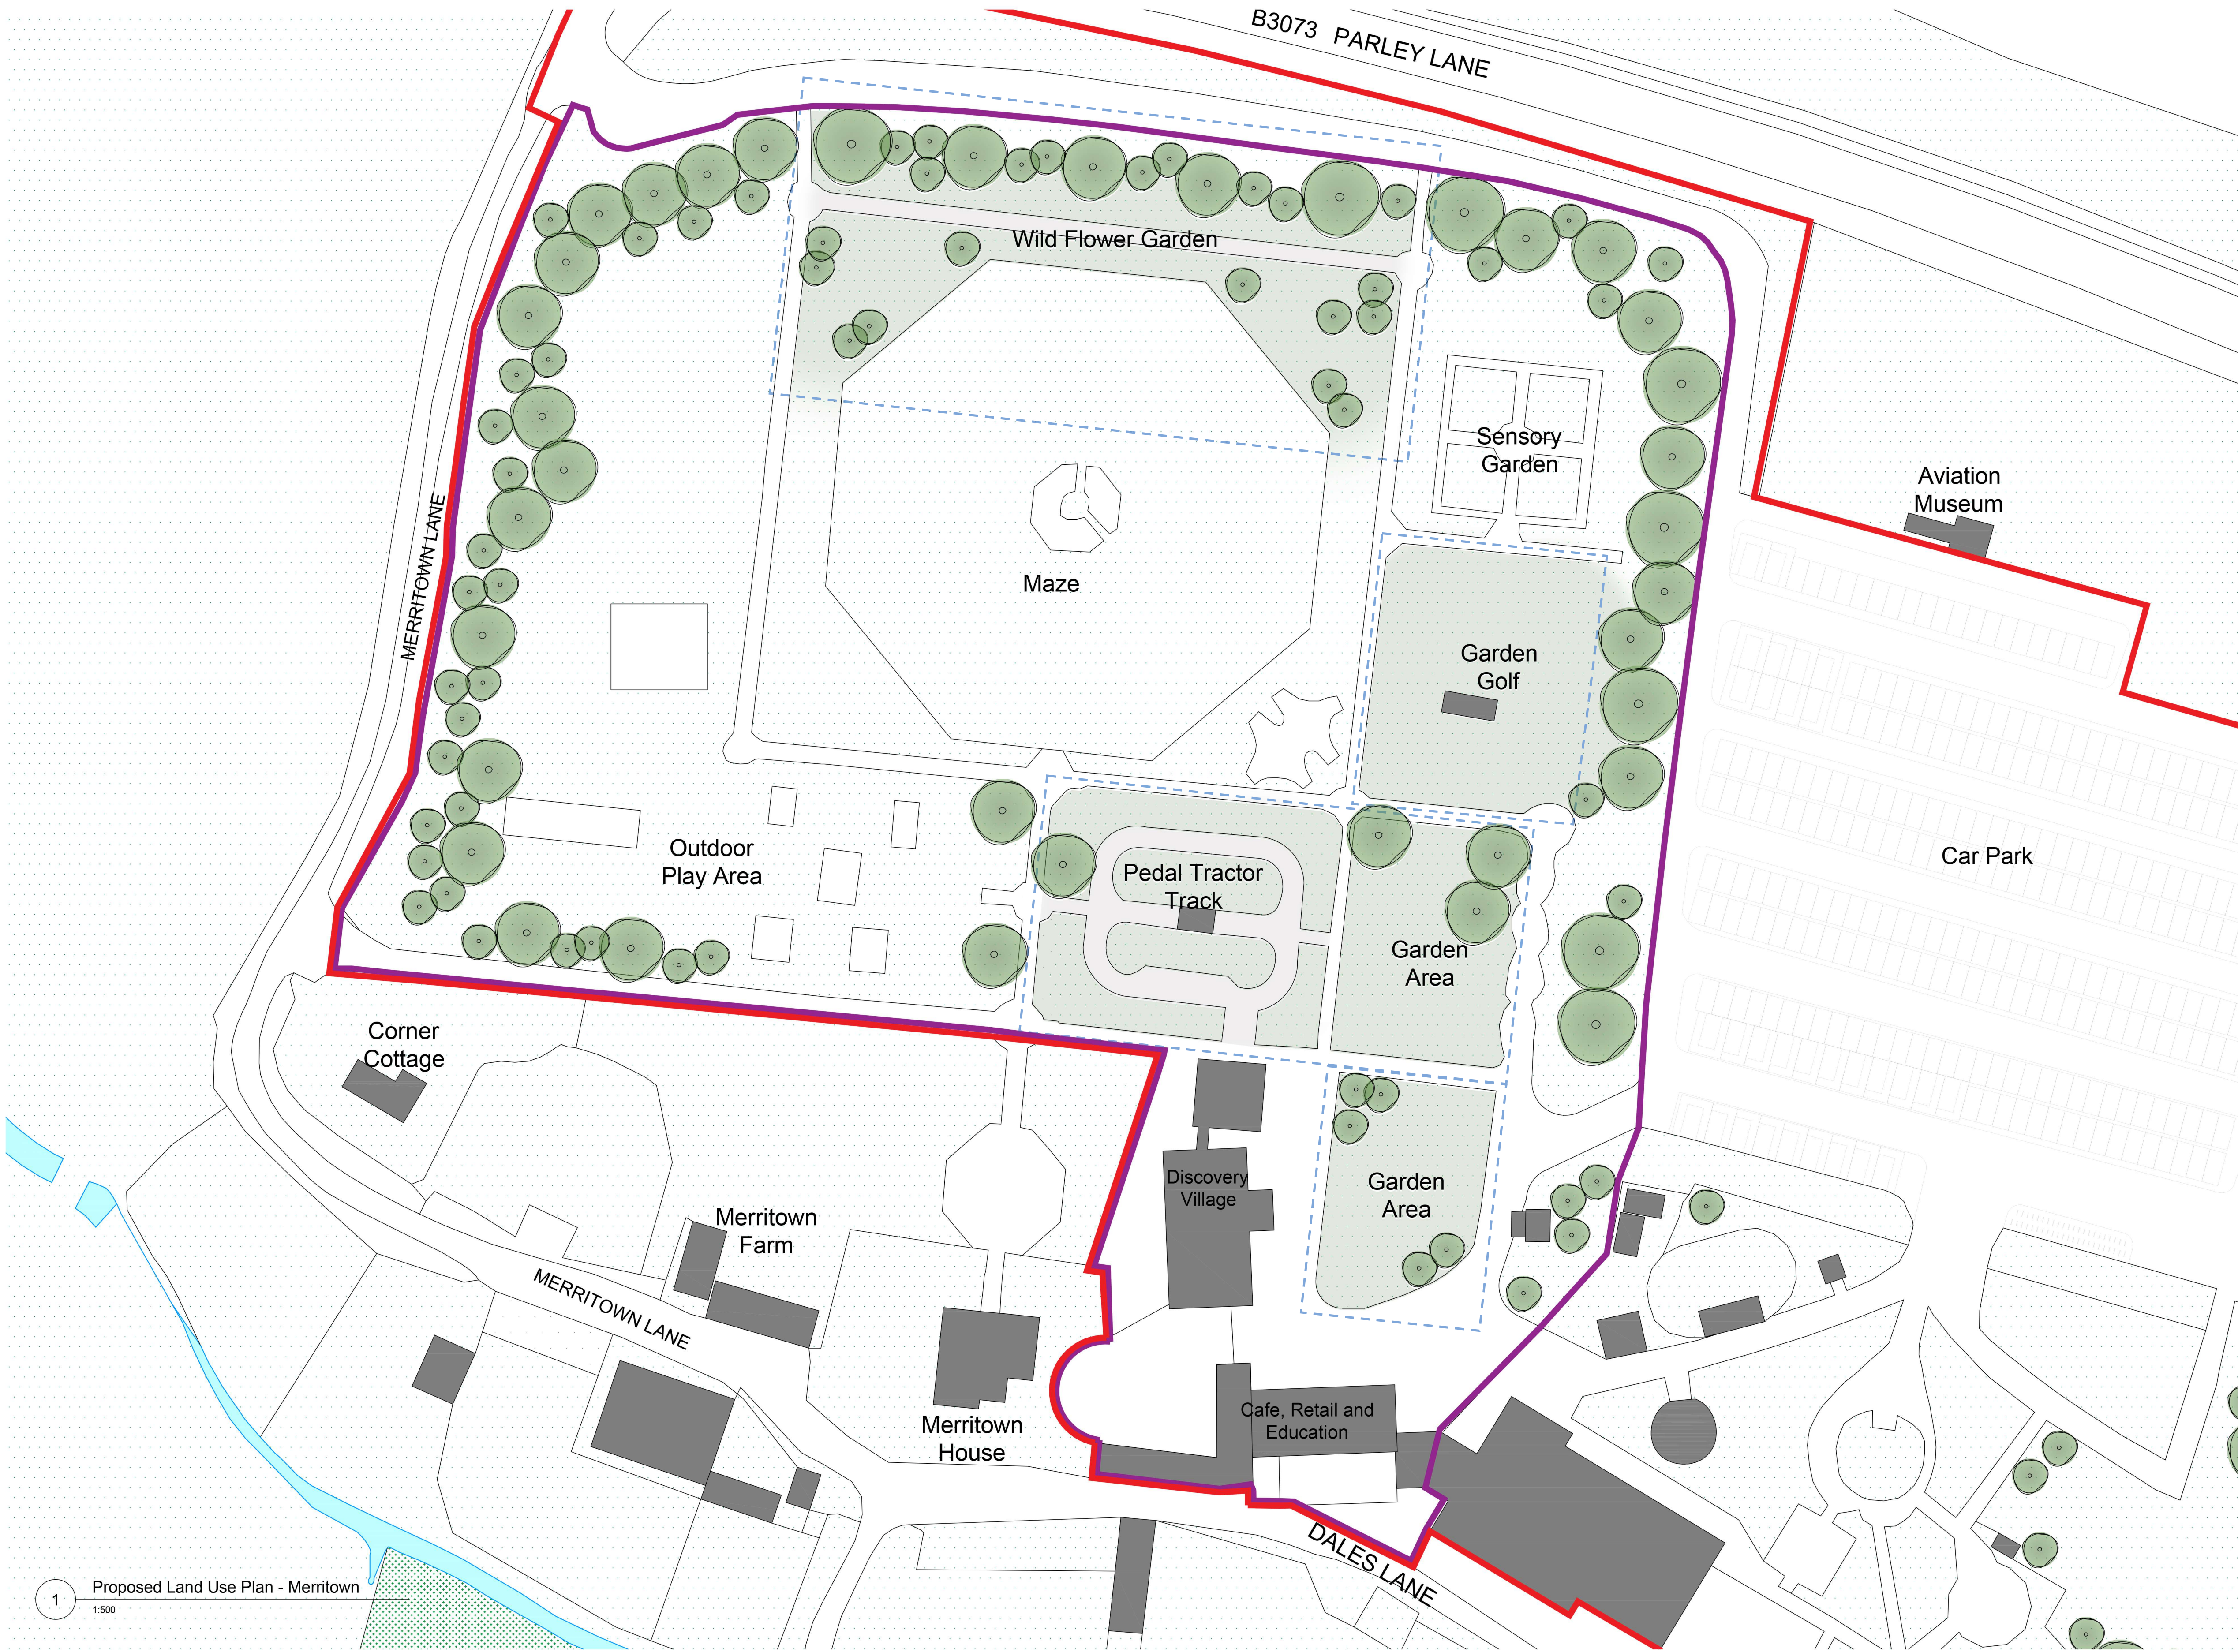

KEY

Application Site Boundary

Merrittown

Areas of Change

NORTH

05.010.015.020.025.050.0m

The copyright of this drawing is vested with Corstorphine & Wright Ltd and must not be copied or reproduced without the consent of the company.

02Red Line Boundary Amended

01Labels Amended

RevDescription

19.03.25SMMD

12.02.25SMMD

DateDrwChk

ClientAdventure Wonderland

ProjectAdventure Wonderland Merrittown

Drawing TitleProposed Land Use Plan Merrittown

Drawing StatusPlanning

Corstorphine & Wright

Fordingbridge Studio
27 Glasshouse Studios, Fryern Court Road, Bursledon, Fordingbridge SP6 1QX
01425 655 806
corstorphine-wright.com

Drawing No.241175 - 2003

Revision02


DrawnSM

CheckedMD


Paper SizeA1

Scale1:500

Date19.03.25

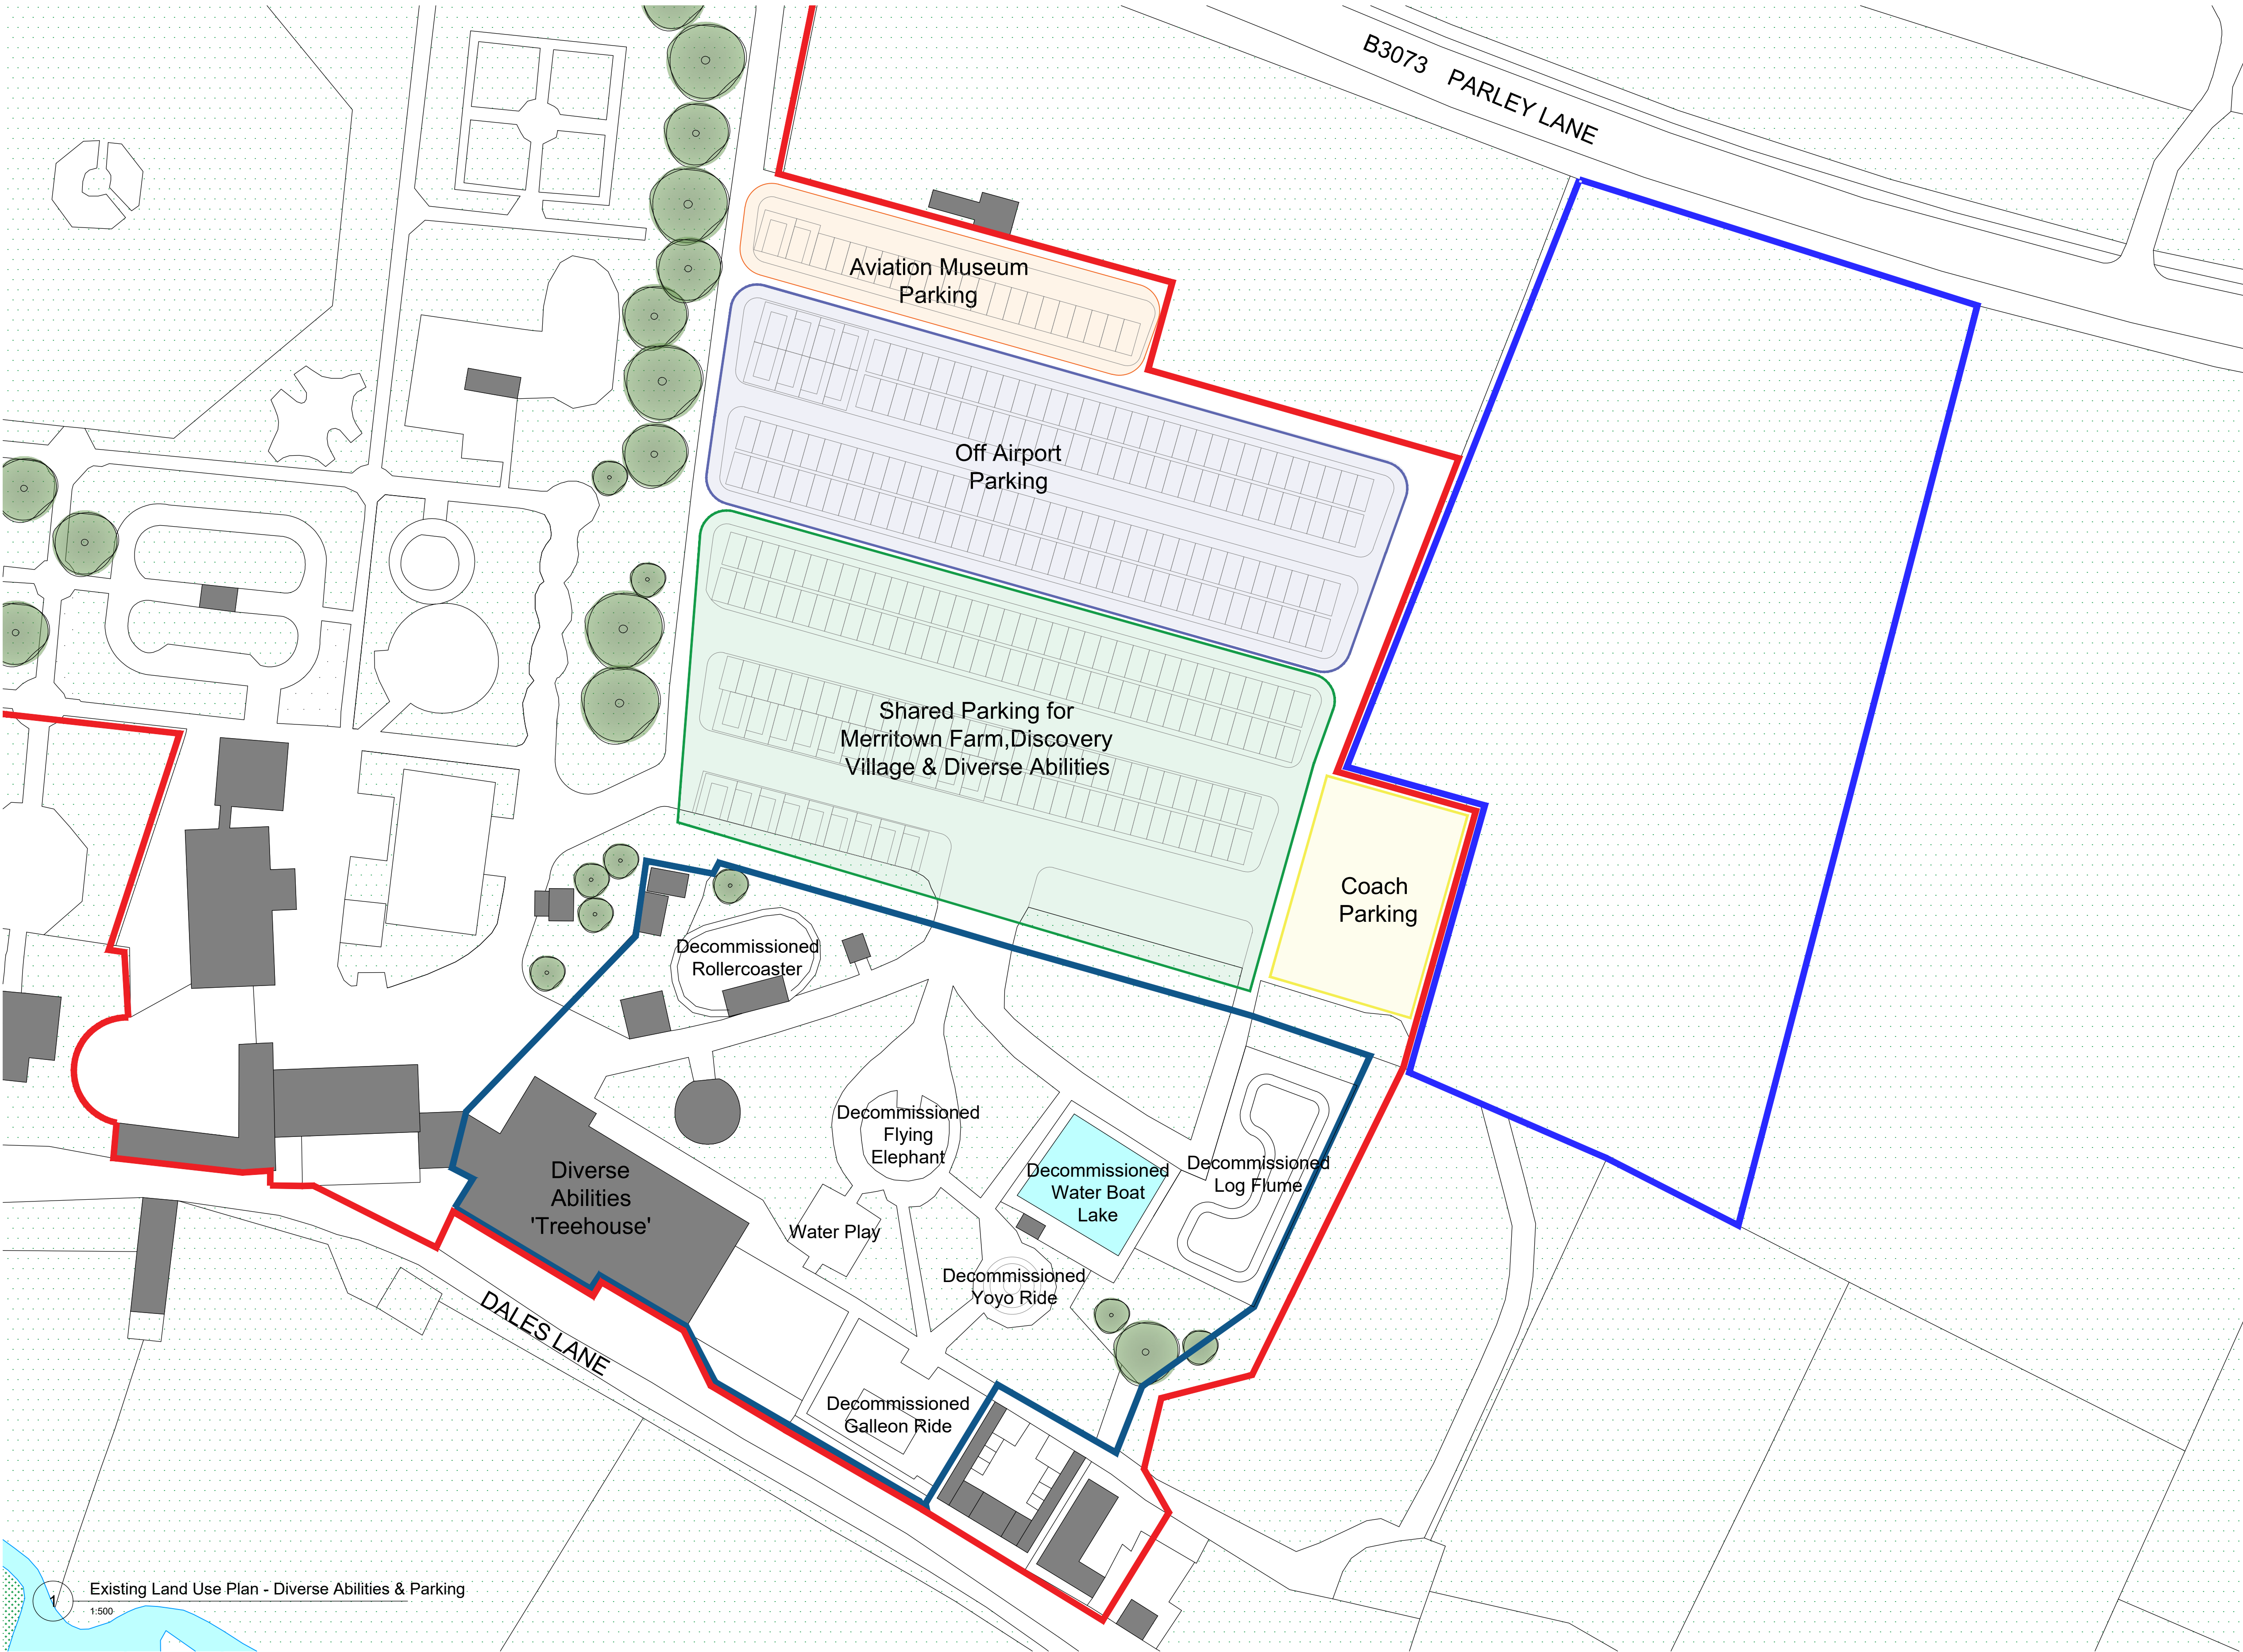

KEY - Existing Parking	
—	Application Site Boundary
—	Diverse Abilities
—	Overflow Car Park
—	Aviation Museum 20 No. Standard Spaces 2 No. Disabled Spaces
—	Off- Airport Parking 136 No. Standard Spaces 8 No. Disabled Spaces
—	Merritown, Discovery Village & Diverse Abilities 121 Standard Spaces 20 No. Disabled Spaces
—	Coach Parking
—	Overflow Car Park Area to be restored once mineral extraction is completed (Indicative Layout provided) 202 No. Standard Spaces 20 No. Disabled Spaces

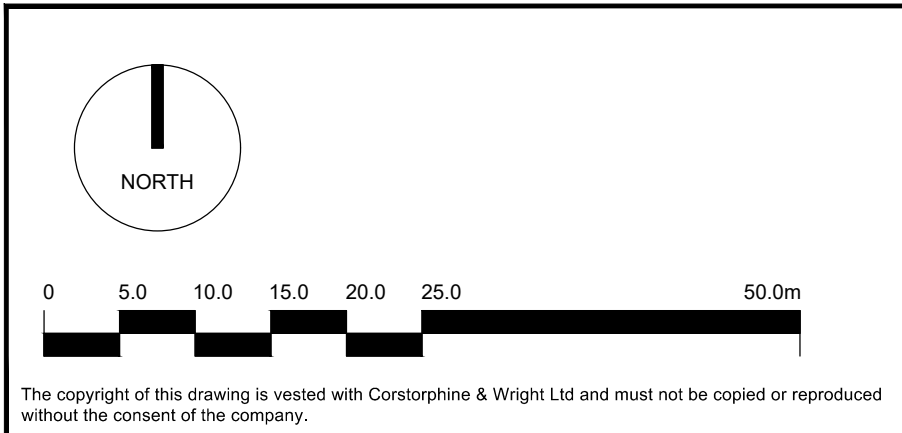


02	Red Line Boundary Amended	19.03.25	SM	MD
01	Labels Amended	12.02.25	SM	MD
Rev	Description	Date	Drw	Chk

Client Adventure Wonderland		Corstorphine & Wright Fordingbridge Studio 27 Glasshouse Studios, Fryern Court Road, Burgate, Fordingbridge SP6 1GX 01425 655 806 corstorphine-wright.com 			
Project Adventure Wonderland Merritown		Drawing No. 241175 - 1004			
Drawing Title Existing Land Use Diverse Abilities & Parking Plan		Revision 02			
Drawing Status Planning		Drawn SM	Checked MD	Paper Size A1	Scale 1:500
					Date 19.03.25



KEY - Proposed Parking

- Application Site Boundary
- Diverse Abilities
- Overflow Car Park
- Aviation Museum
20 No. Standard Spaces
2 No. Disabled Spaces
- Off-Airport Parking
99 No. Standard Spaces
8 No. Disabled Spaces
- Merrittown, Discovery Village & Diverse Abilities
158 Standard Spaces
20 No. Disabled Spaces
- Coach Parking
- Overflow Car Park
Area to be restored once mineral extraction is completed (Indicative Layout provided)
202 No. Standard Spaces
20 No. Disabled Spaces

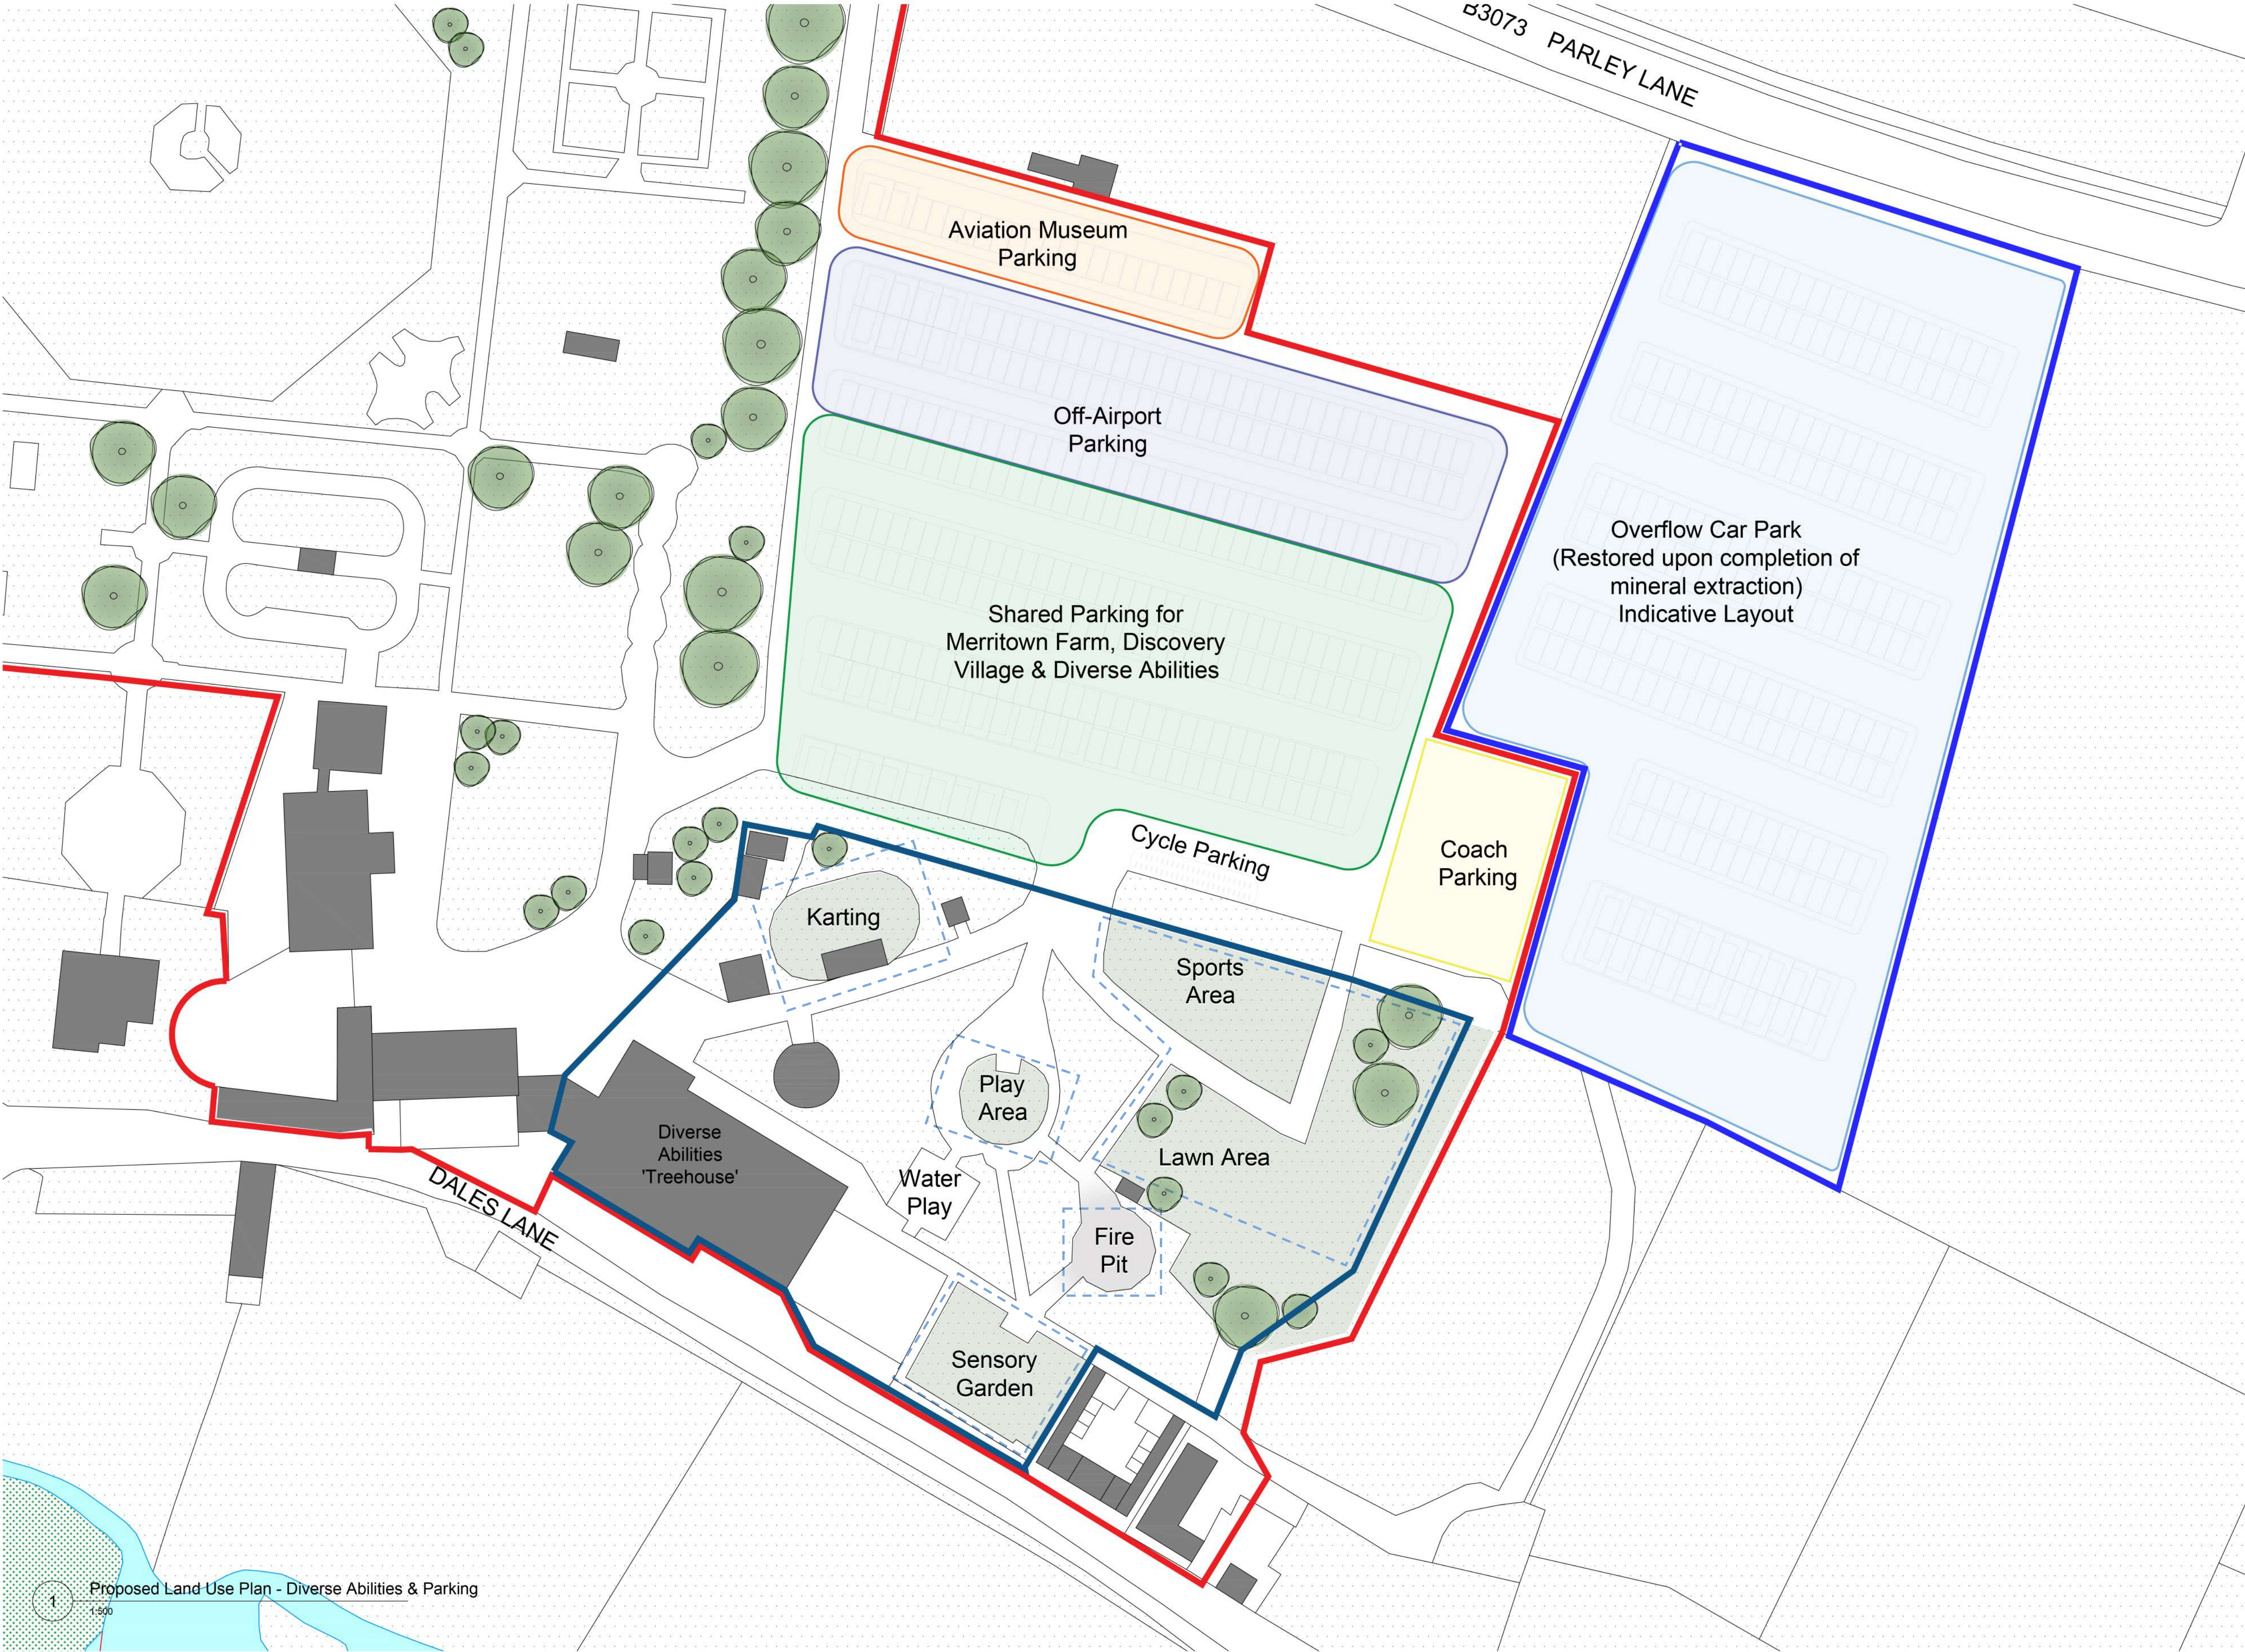

Areas of Change

KEY - Proposed Parking

- Application Site Boundary
- Diverse Abilities
- Overflow Car Park

Aviation Museum
20 No. Standard Spaces
2 No. Disabled Spaces


Off-Airport Parking
99 No. Standard Spaces
8 No. Disabled Spaces

Merrittown, Discovery Village & Diverse Abilities
158 Standard Spaces
20 No. Disabled Spaces

Coach Parking

Overflow Car Park
Area to be restored once mineral extraction is completed (Indicative Layout provided)
202 No. Standard Spaces
20 No. Disabled Spaces

Proposed Land Use Plan - Diverse Abilities & Parking

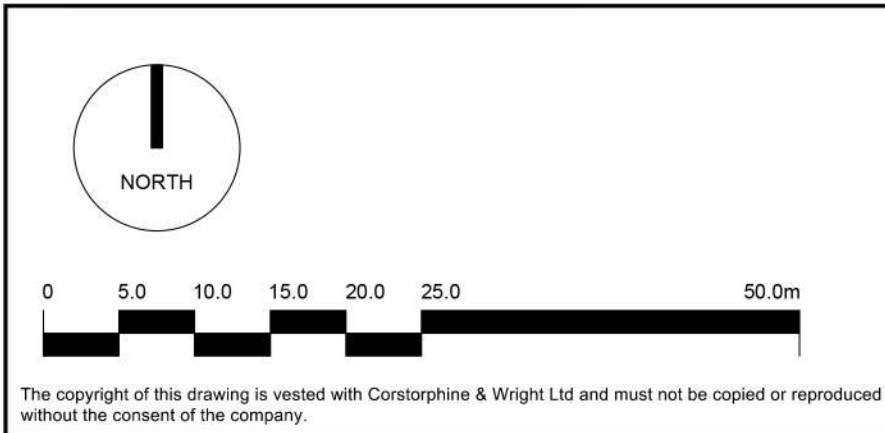

The copyright of this drawing is vested with Corstorphine & Wright Ltd and must not be copied or reproduced without the consent of the company.

02	Redline Boundary Amended	19.03.25	SM	MD
01	Labels Amended	12.02.25	SM	MD
Rev.	Description	Date	Drw.	Chk.

19.03.25	SM	MD
12.02.25	SM	MD
Date	Drw.	Chk.

Client
Adventure Wonderland













Project
Adventure Wonderland
Merrittown
Drawing Title
Proposed Land Use
Diverse Abilities & Parking Plan
Drawing Status
Planning

Corstorphine & Wright

Fordingbridge Studio
27 Glasshouse Studios, Fryern Court Road, Bursledon, Fordingbridge SP6 1QX
01425 655 806
corstorphine-wright.com

Drawing No. 241175 - 2004	Revision 02
Drawn SM	Checked MD
Paper Size A1	Scale 1:500
Date 19.03.25	

D:\OneDrive - Now Architecture\Documents - NOW Projects\Active Projects\Theatre Buildings, Adventure Wonderland, Merritown Lane, Hum, Christchurch BH23 6BA\Drawings\Theatre Buildings.pln 27/04/2024 20:06

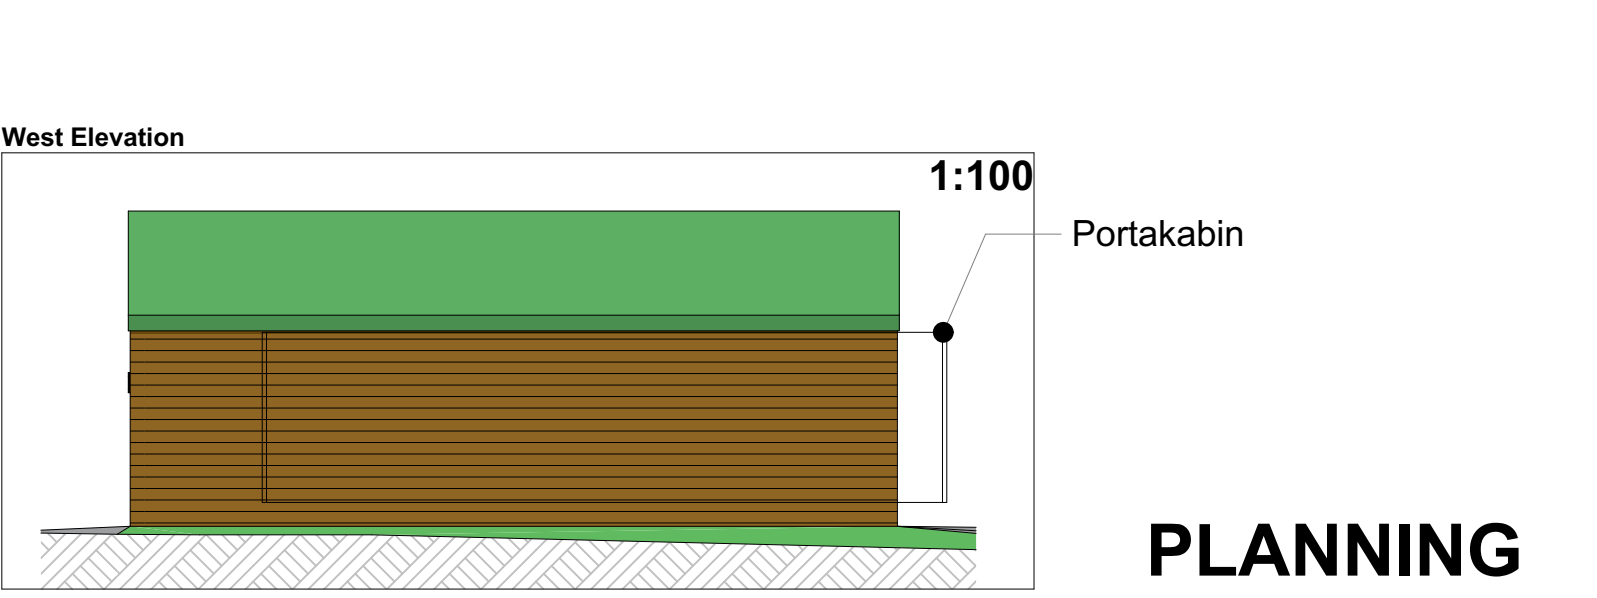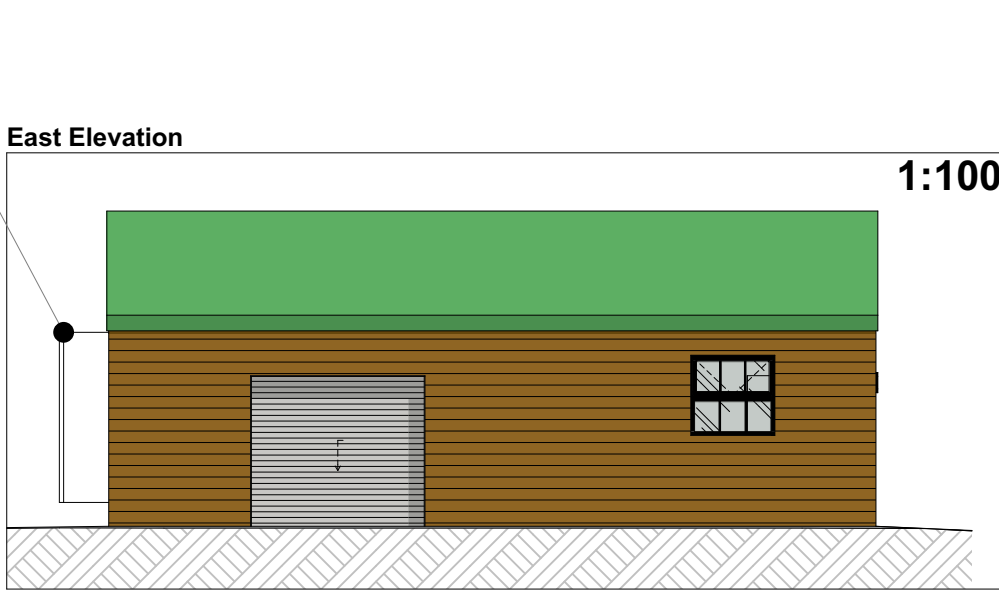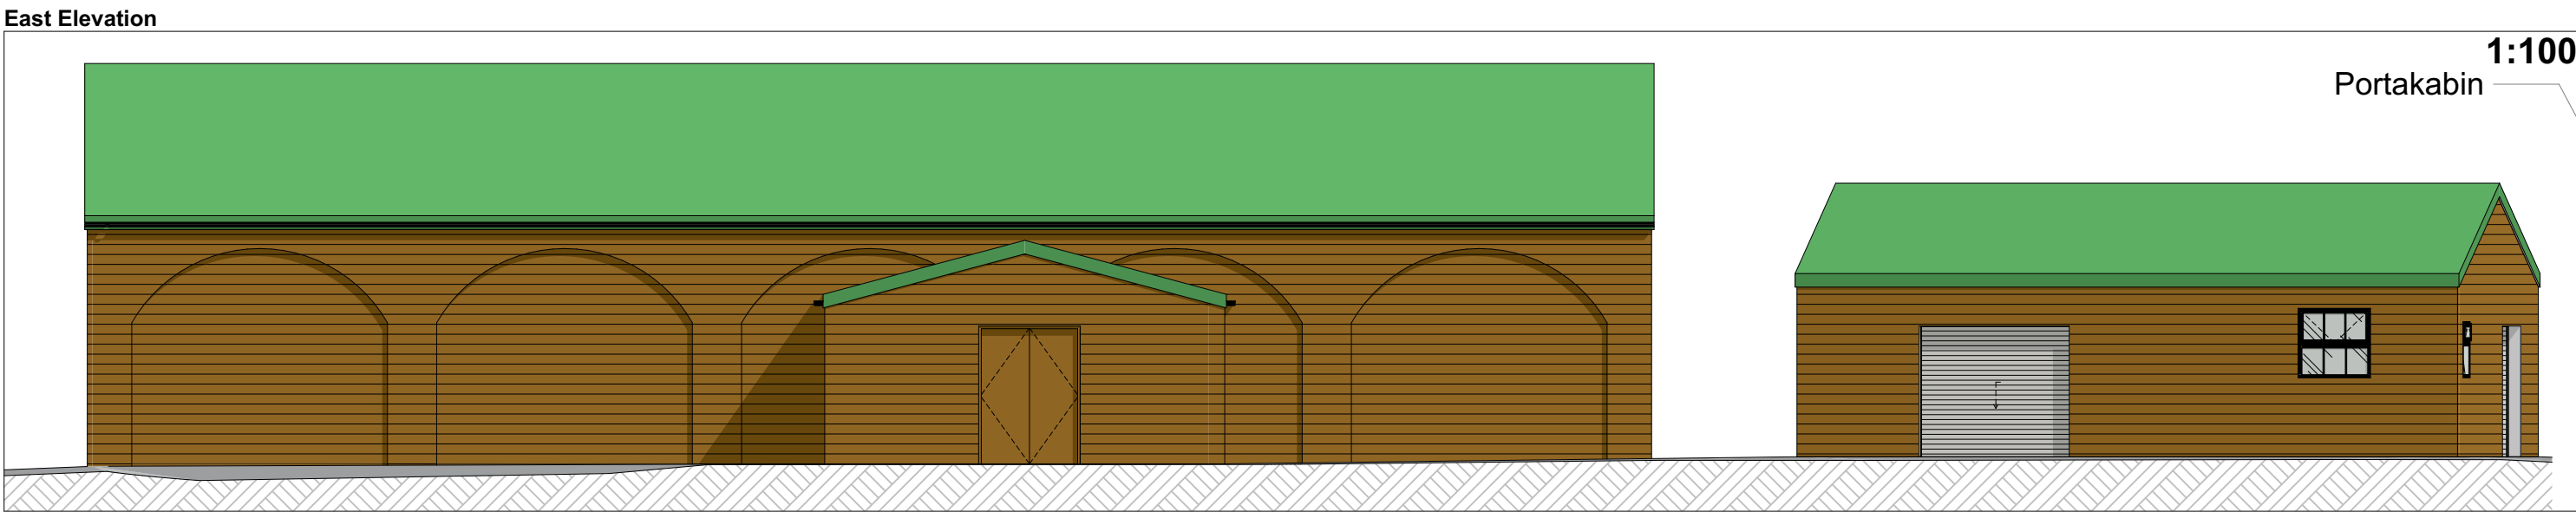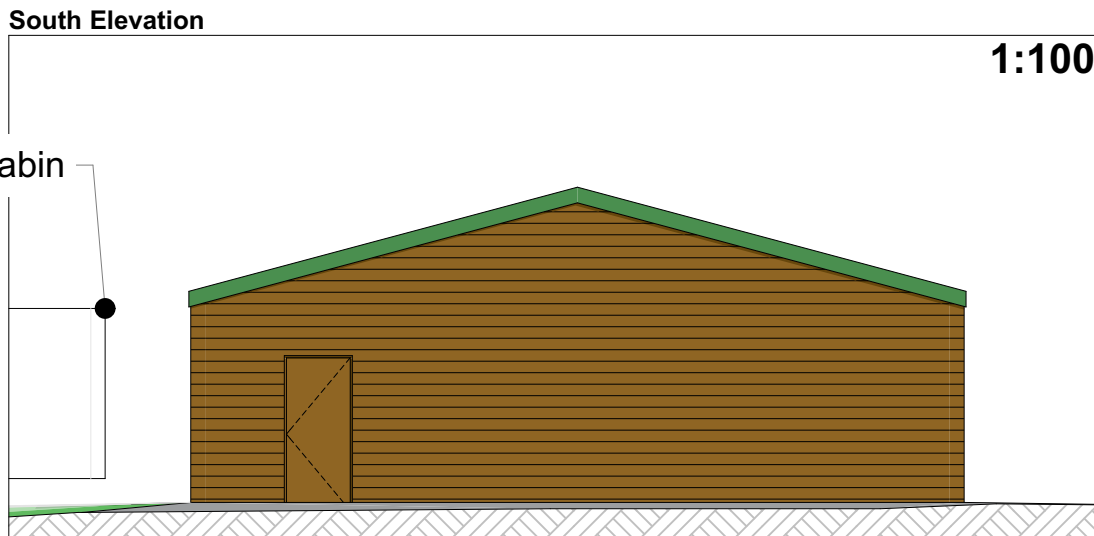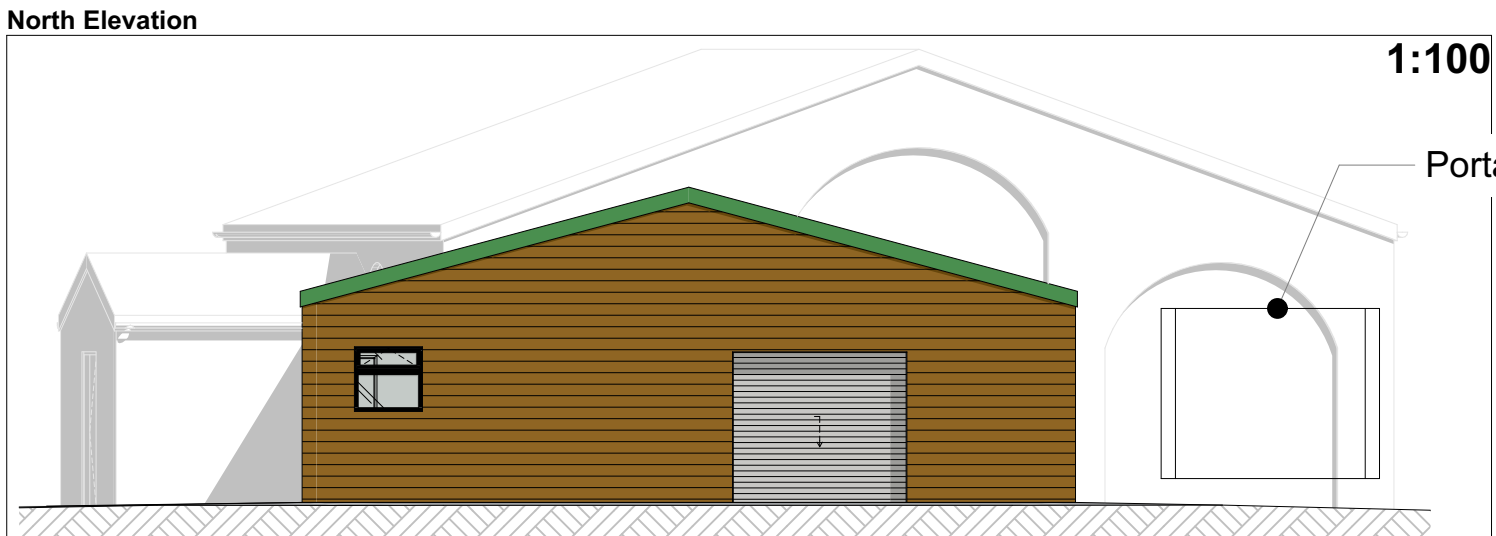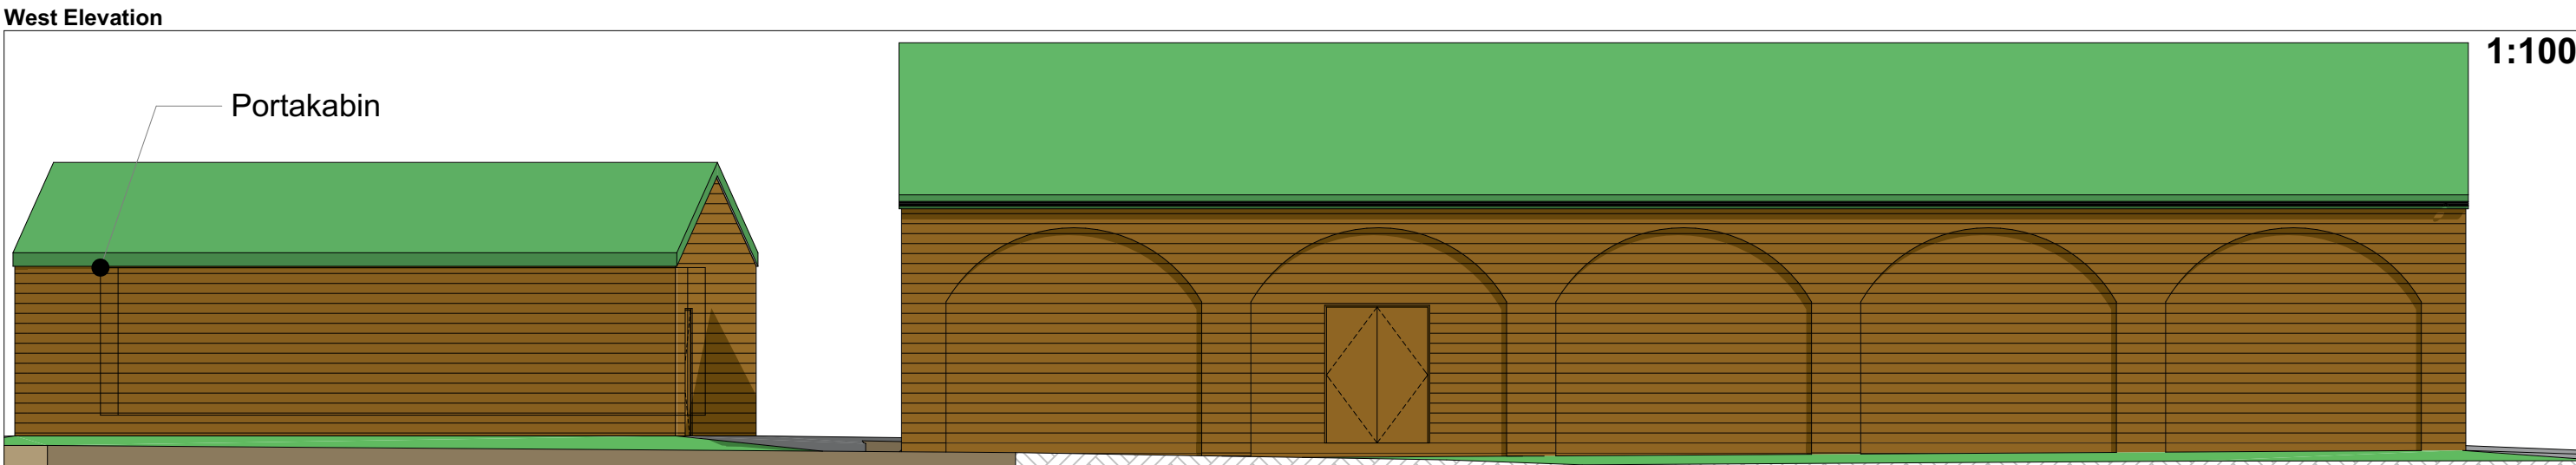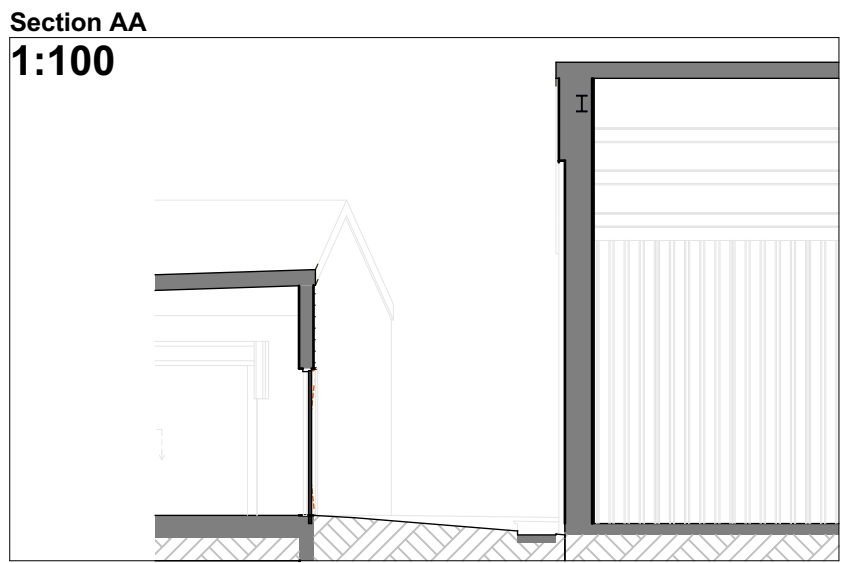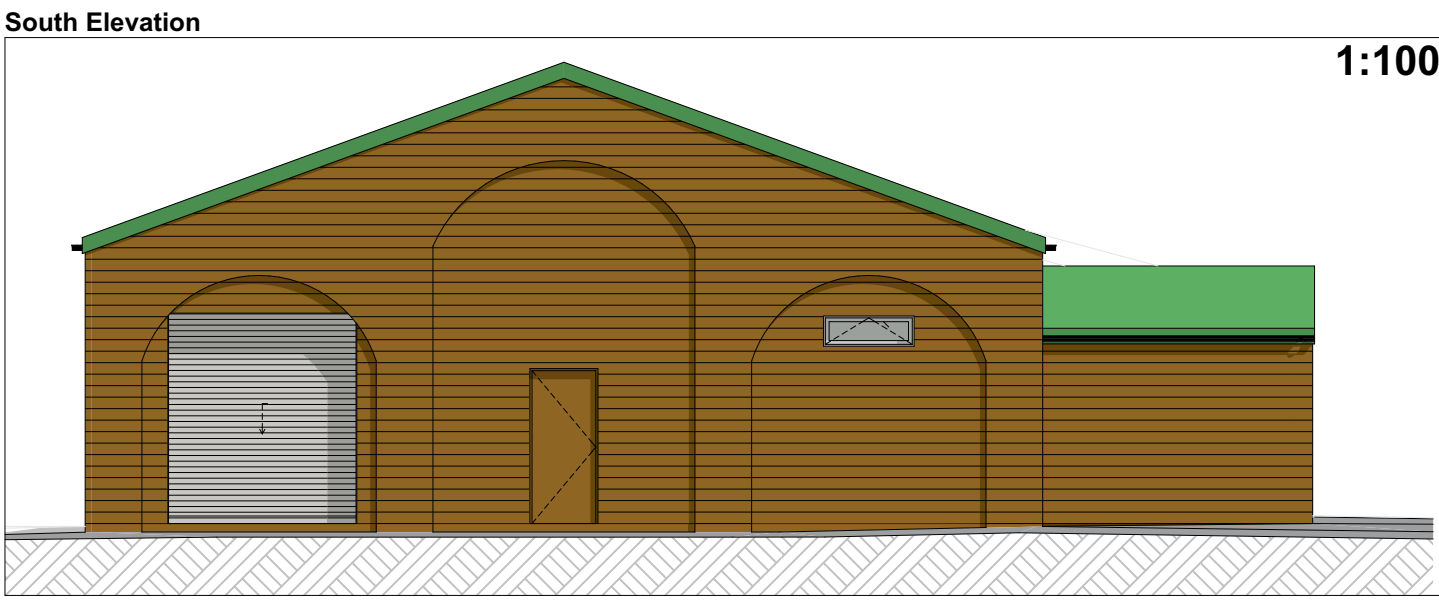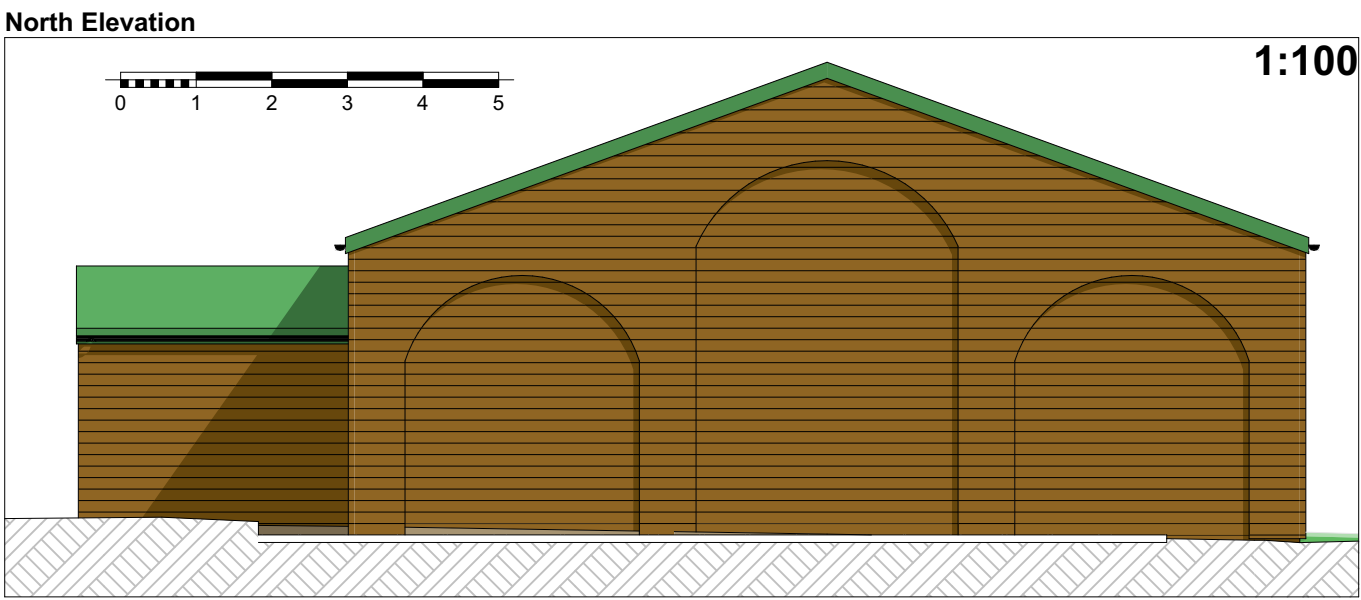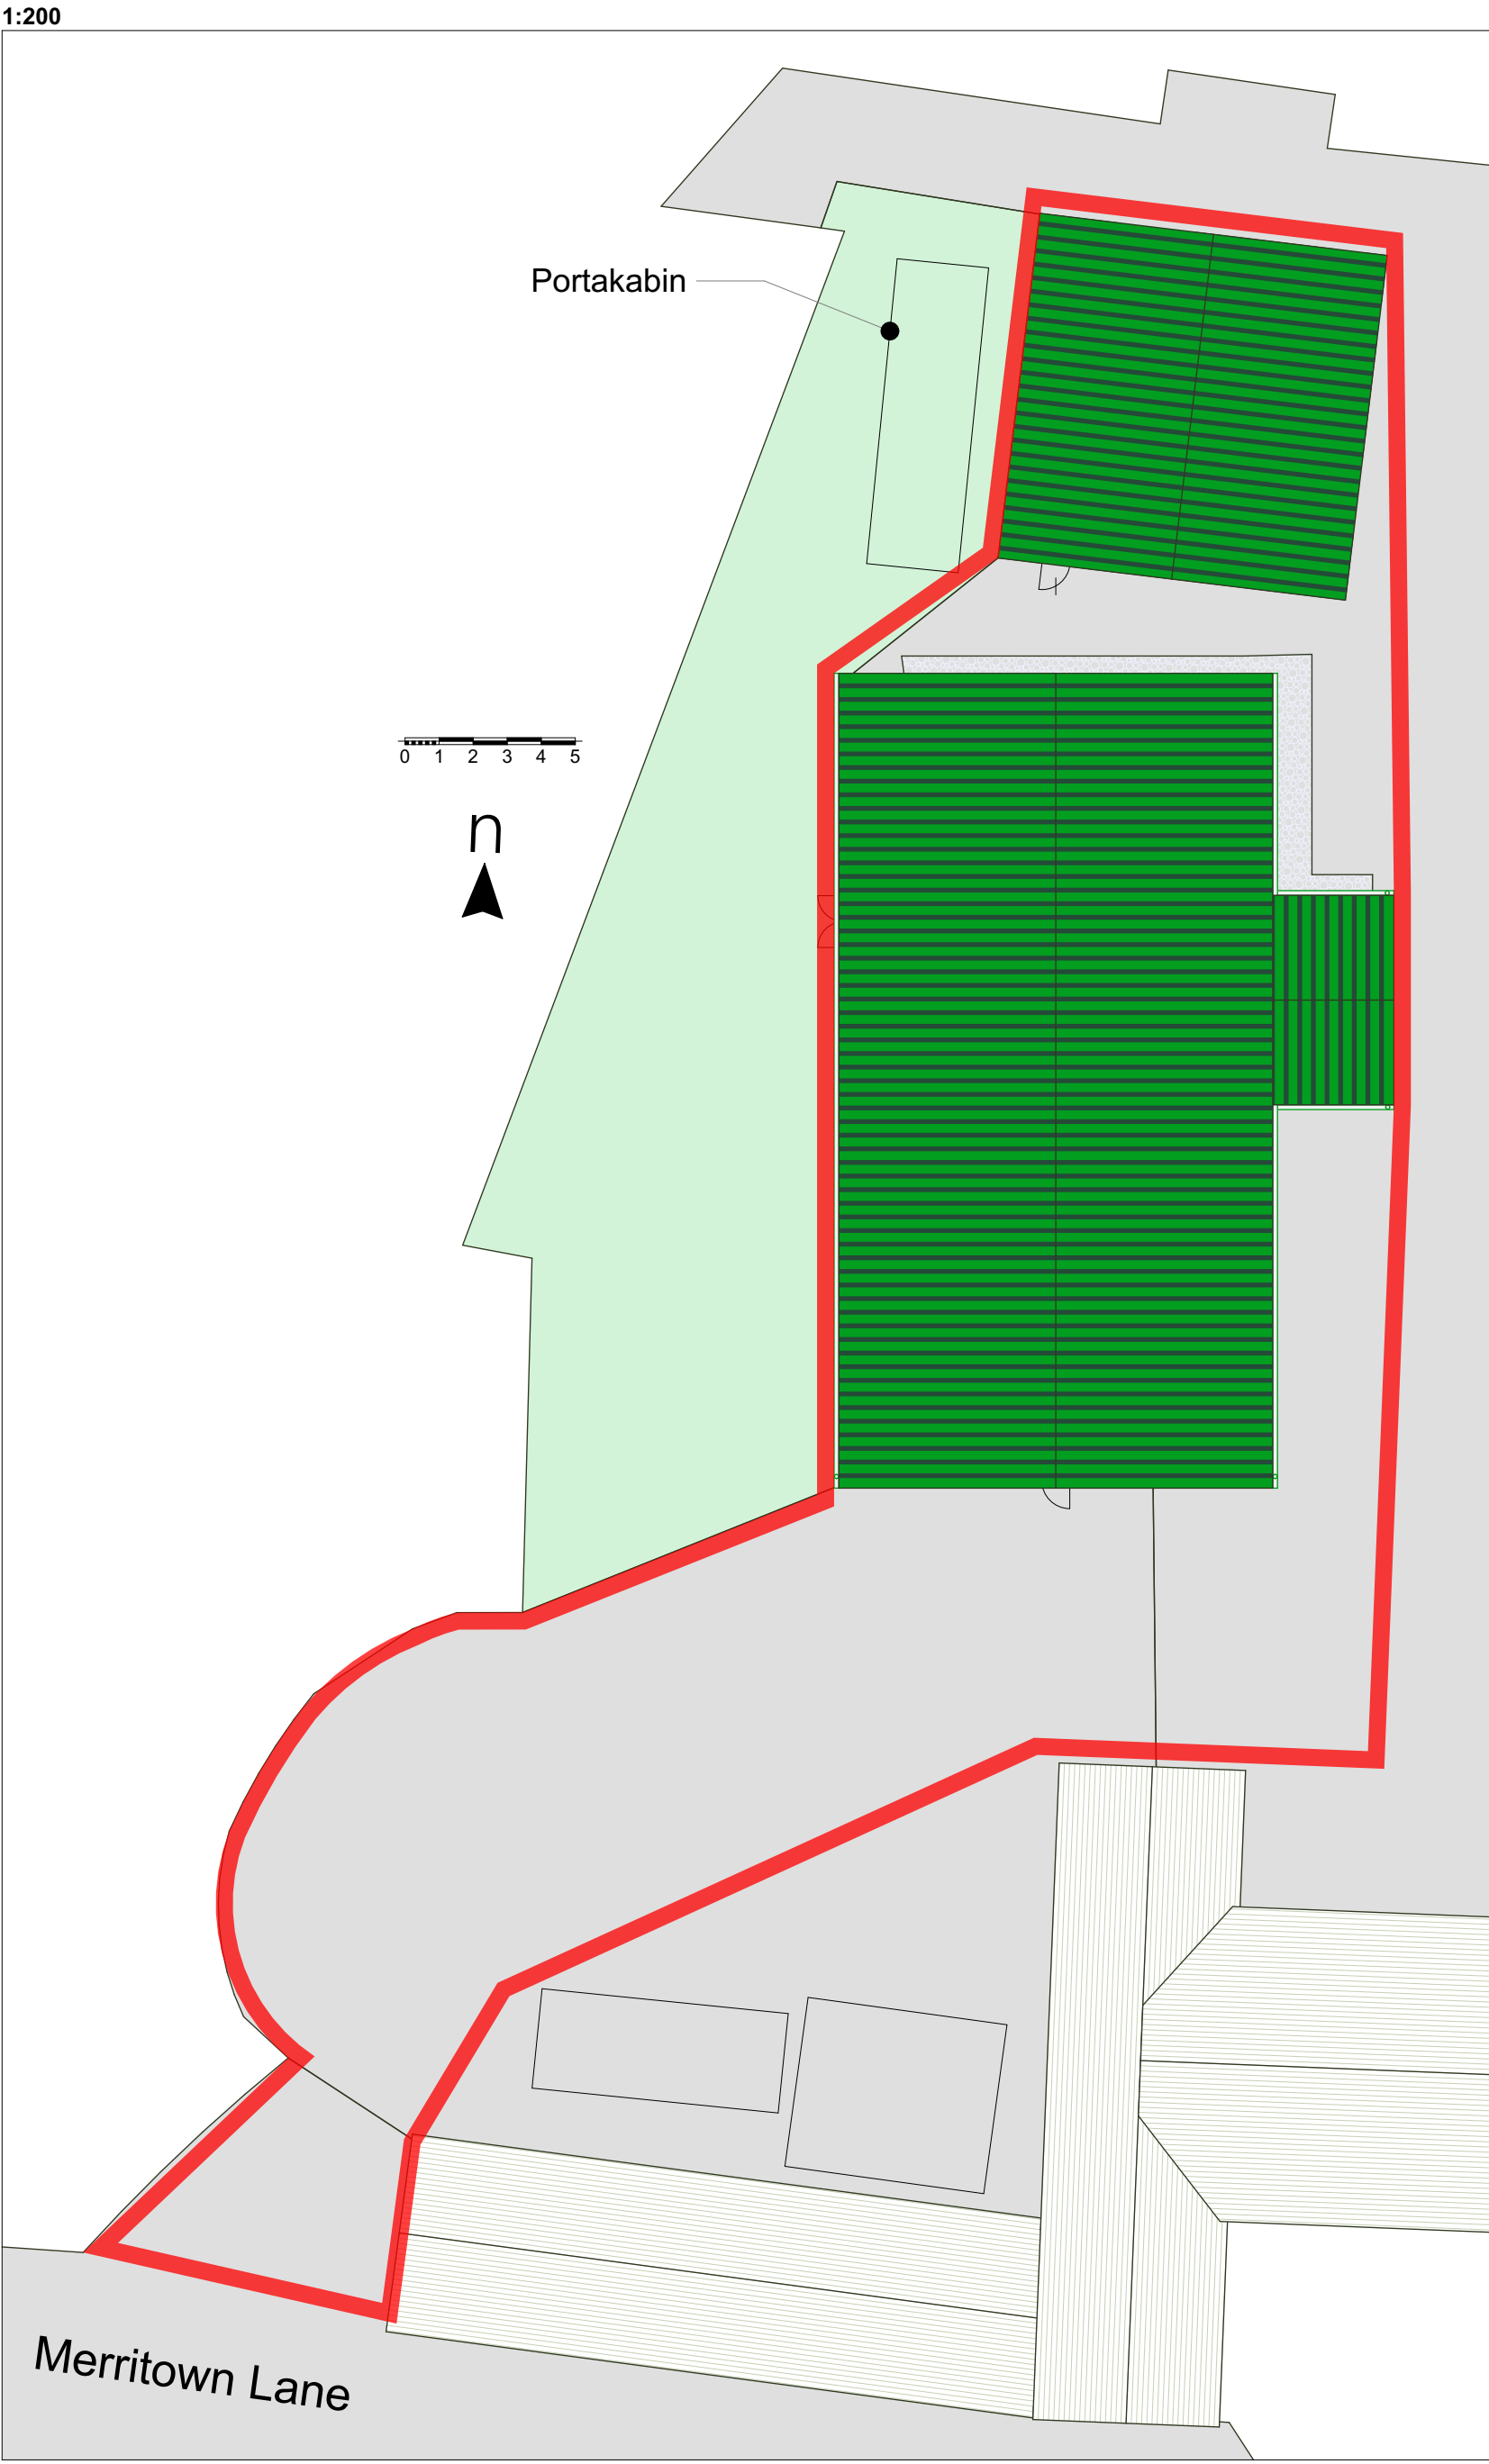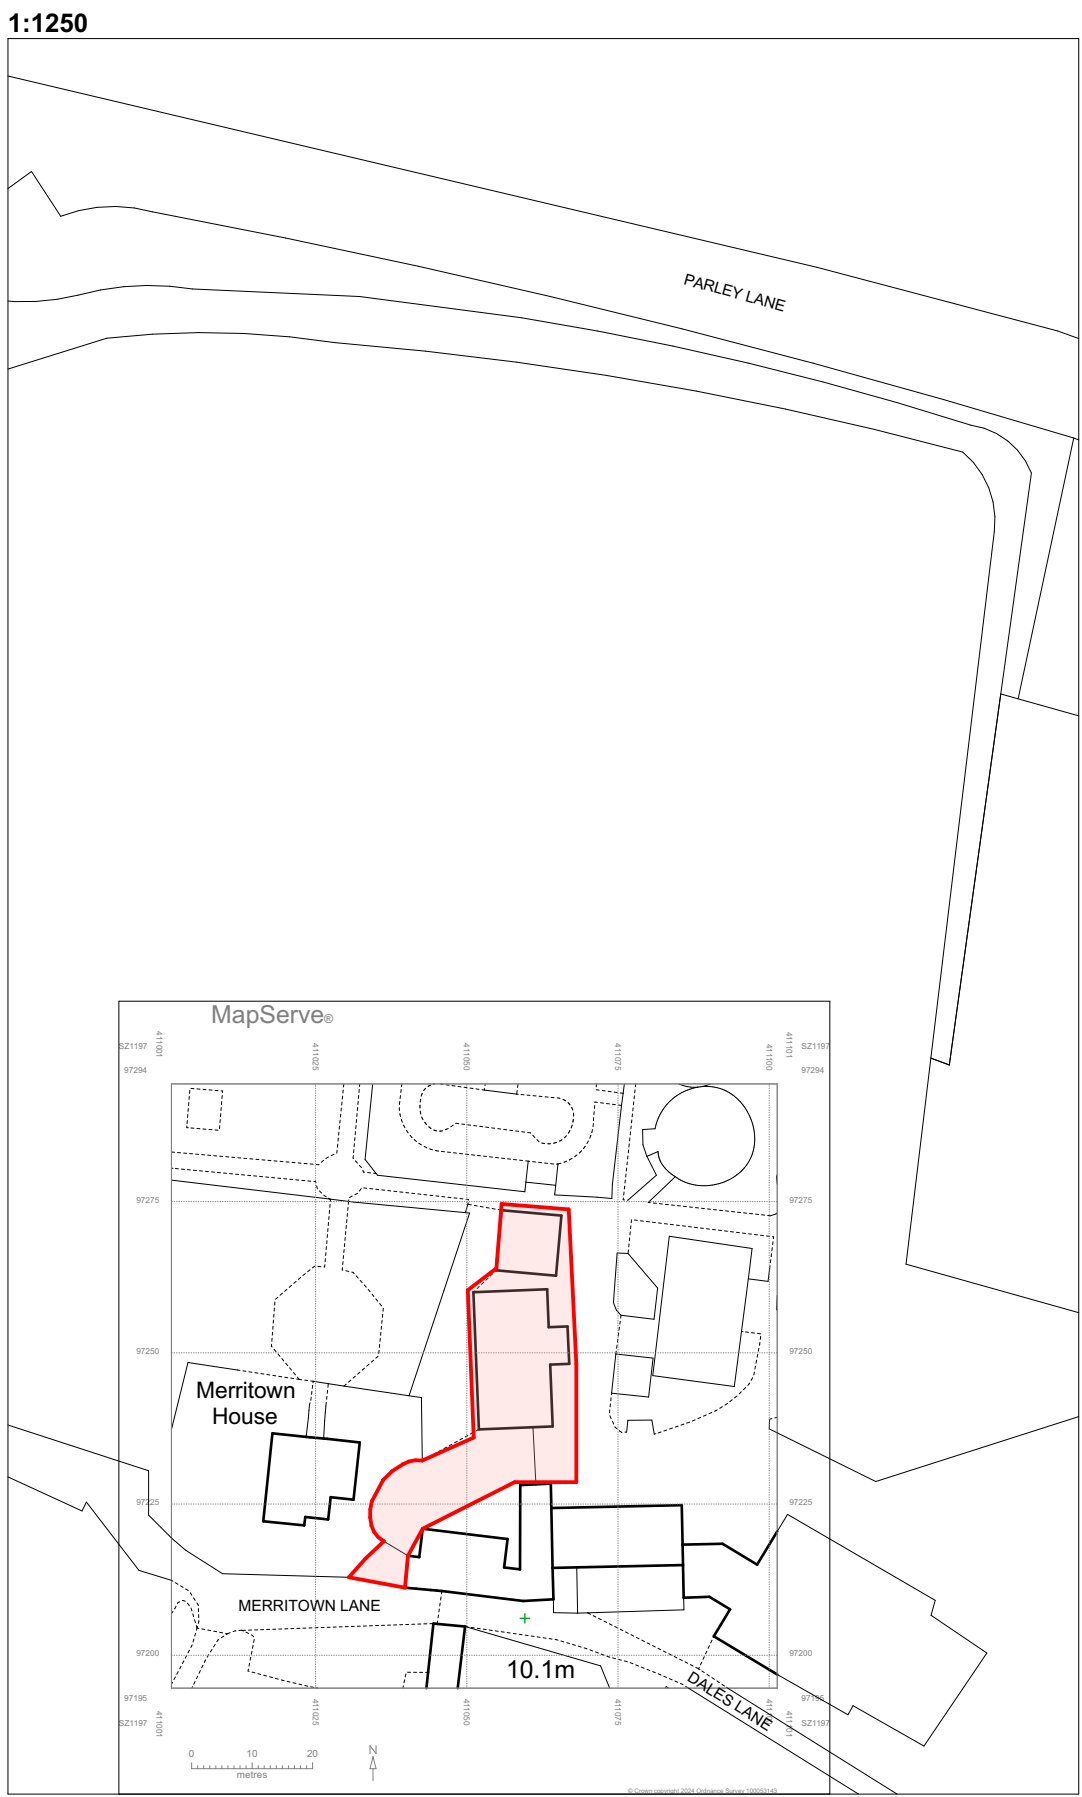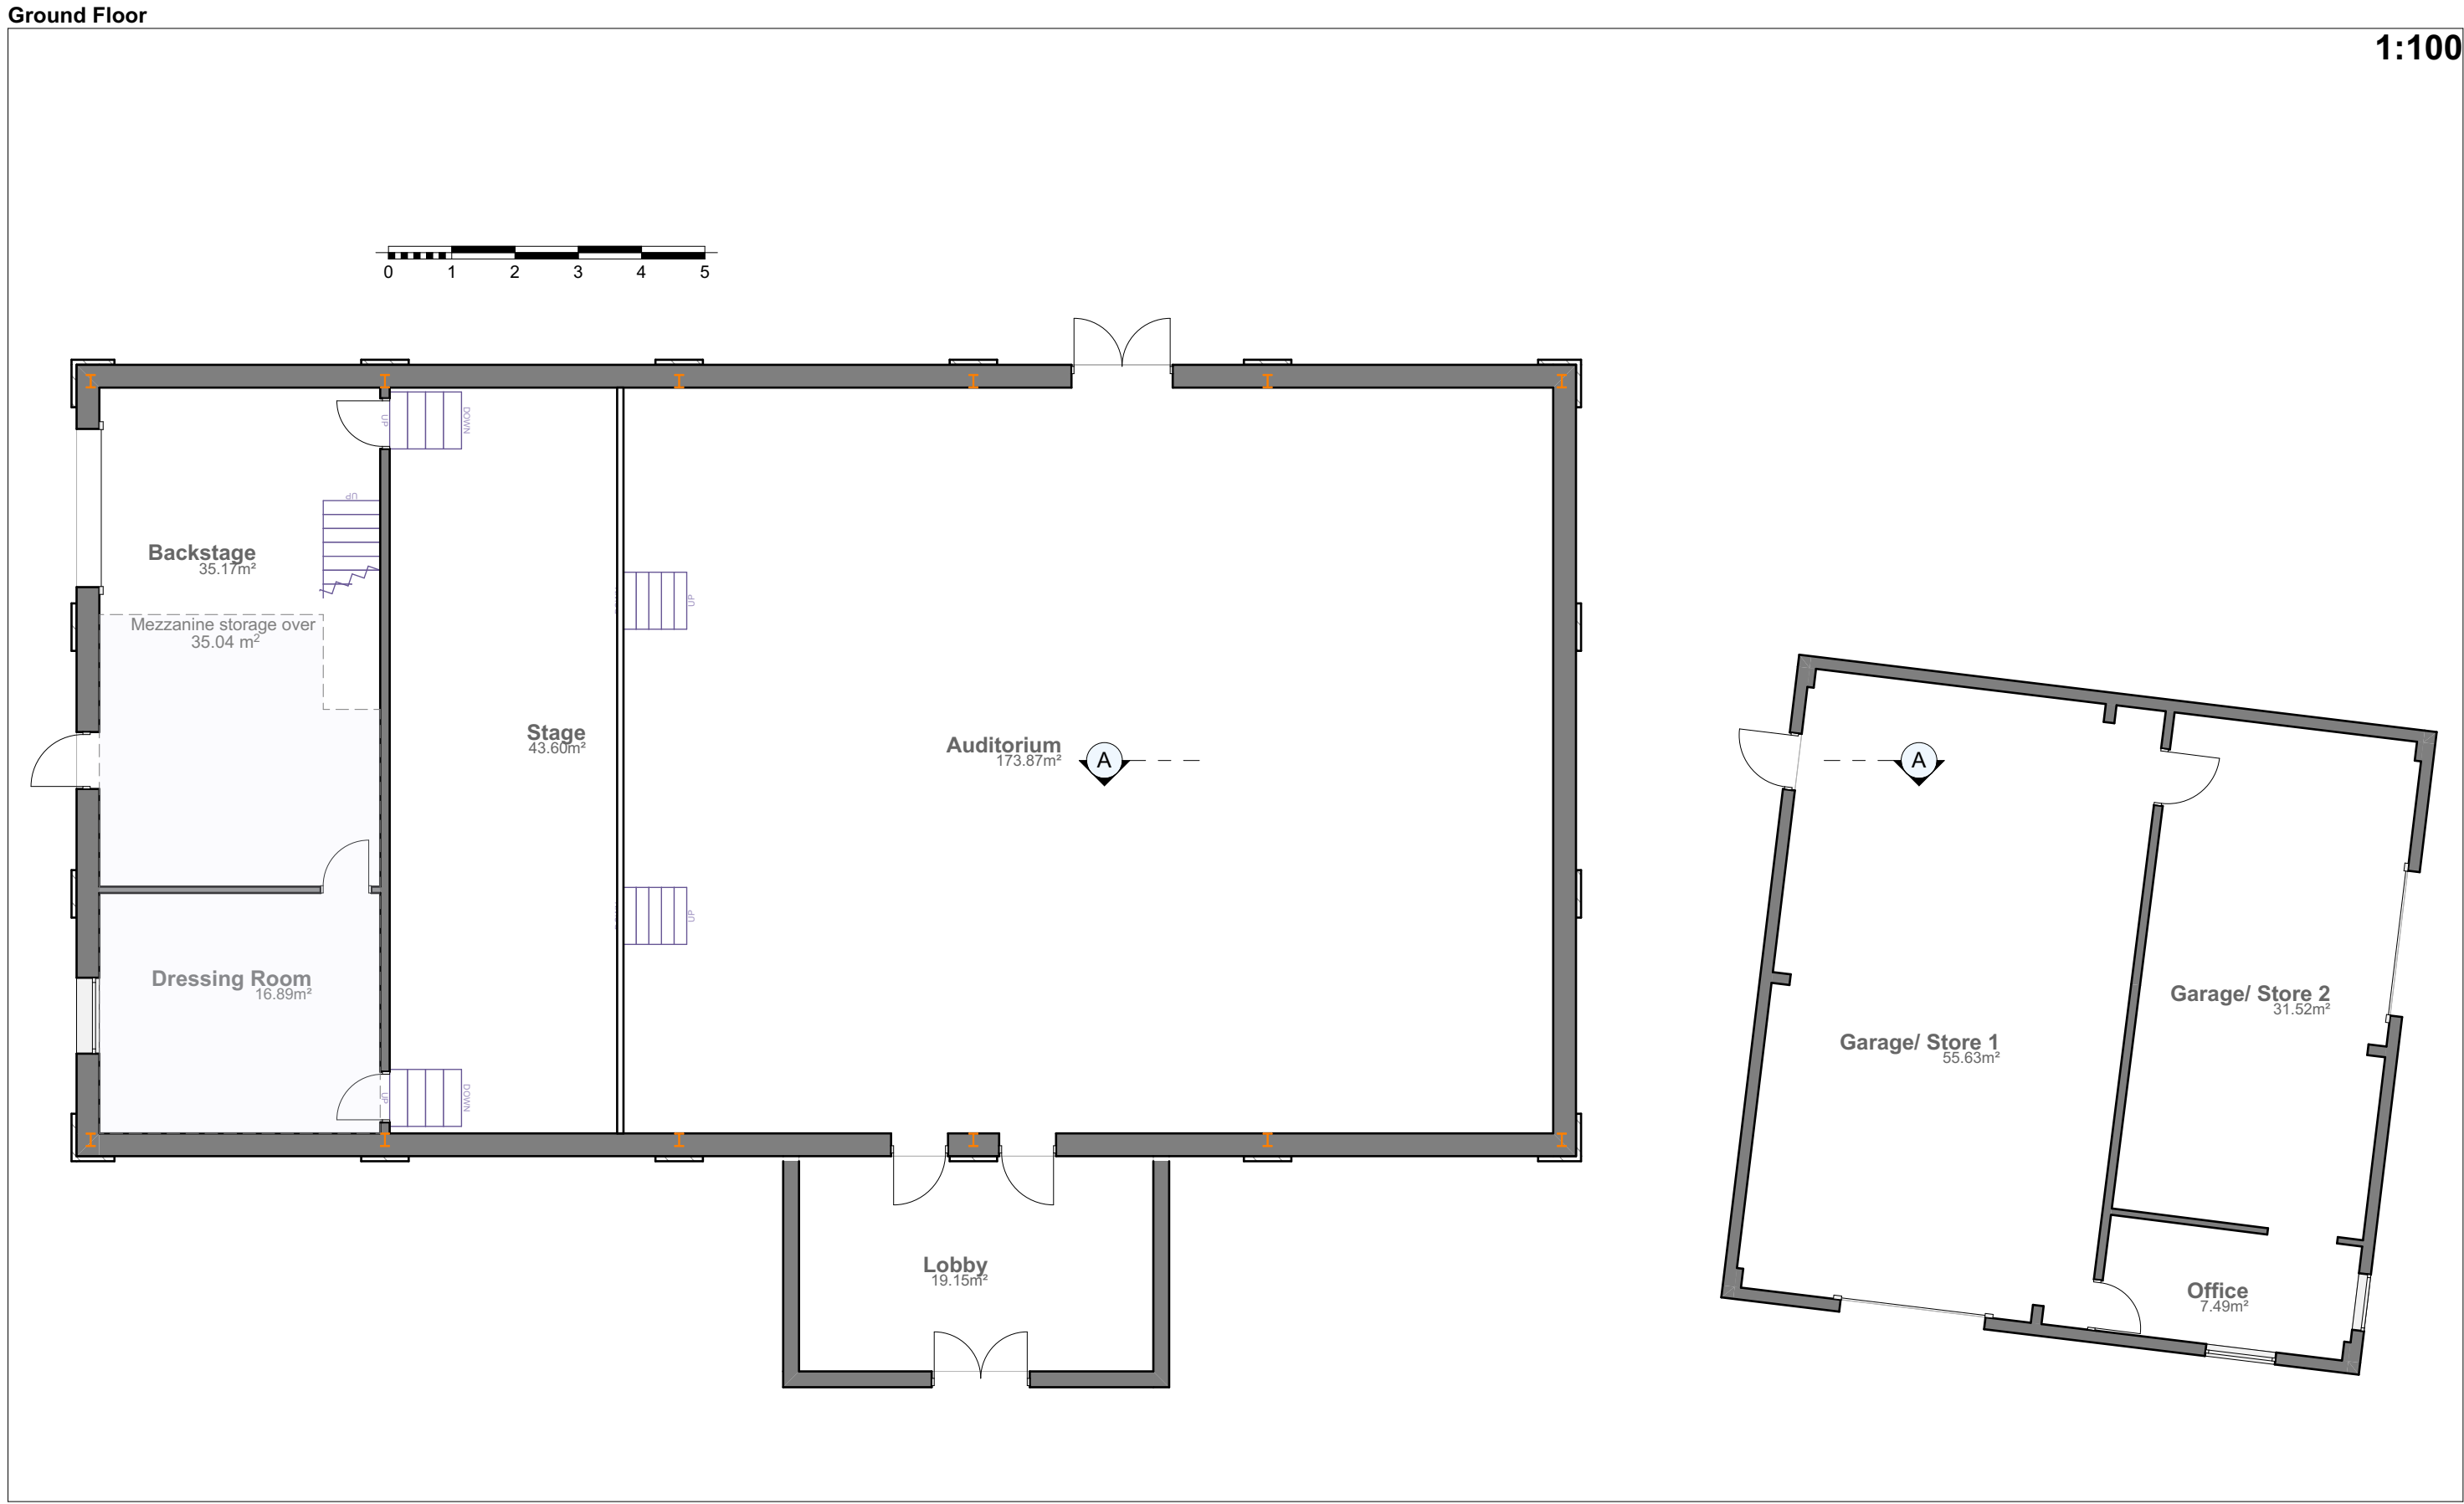

PLANNING

© Now Architecture. Client to have license to work solely for the site designated, subject to terms engagement and payment of fees.

Do not scale from this drawing. Use figured dimensions only.
IF IN DOUBT ASK! Verify all dimensions on site before commencing any work or shop drawings.

This drawing to be read in conjunction with all relevant drawings / specification / schedules etc. which relate to this project

REV DATE DESCRIPTION
02 27/04/2024 Transmittal Set

BY
RR

now
architecture

Top Floor
3e High Street
Christchurch BH23 1AB

www.nowarchitecture.co.uk
hello@nowarchitecture.co.uk
01202 056 399

PROJECT
Theatre Buildings
Children's Play Cafe

SITE ADDRESS
Theatre Buildings, Adventure Wonderland
Christchurch BH23 6BA, UK

CLIENT
DISCOVERY VILLAGE LTD

DRAWING
Planning Design
Existing Plans and Elevations
Status: Preliminary

SCALE
1:100, 1:1250, 1:200 @ A1

DRAWN BY
RN













CHECKED

PROJECT NO
0827

DRAWING NO
P001

DATE
27/04/2024

REVISION
02

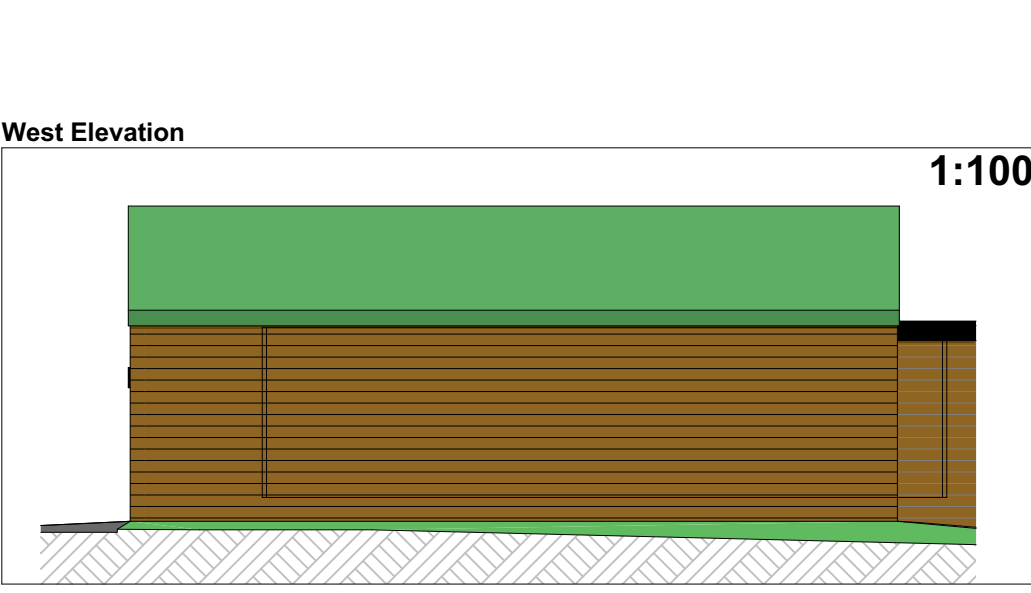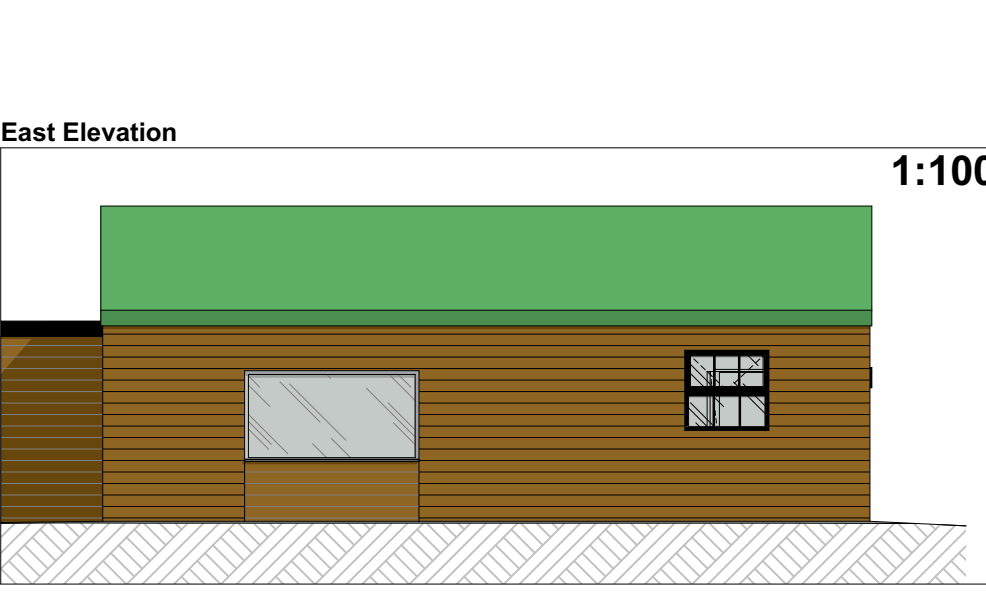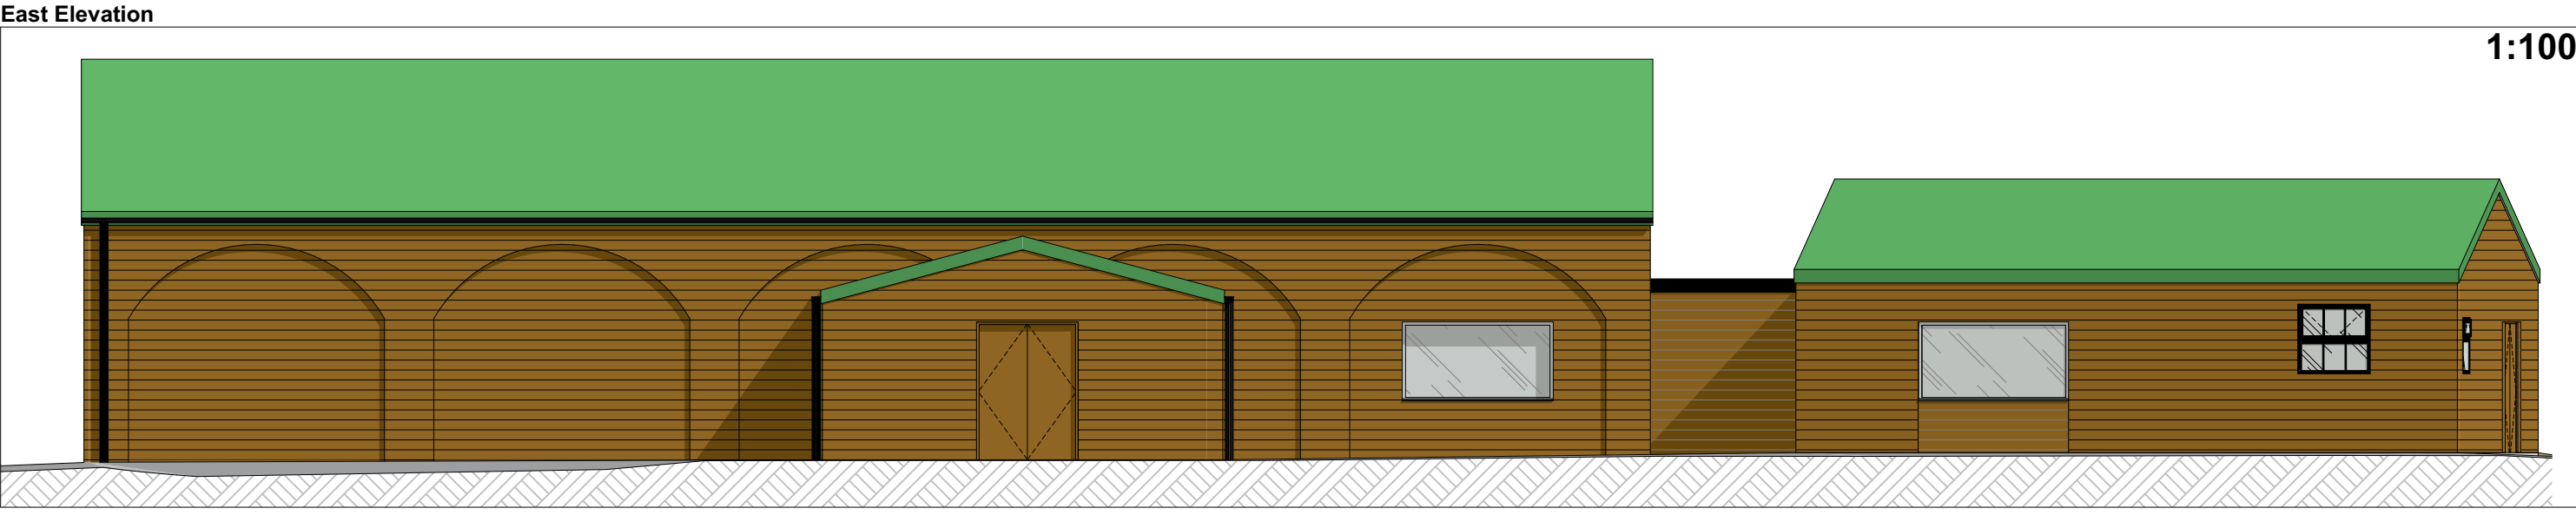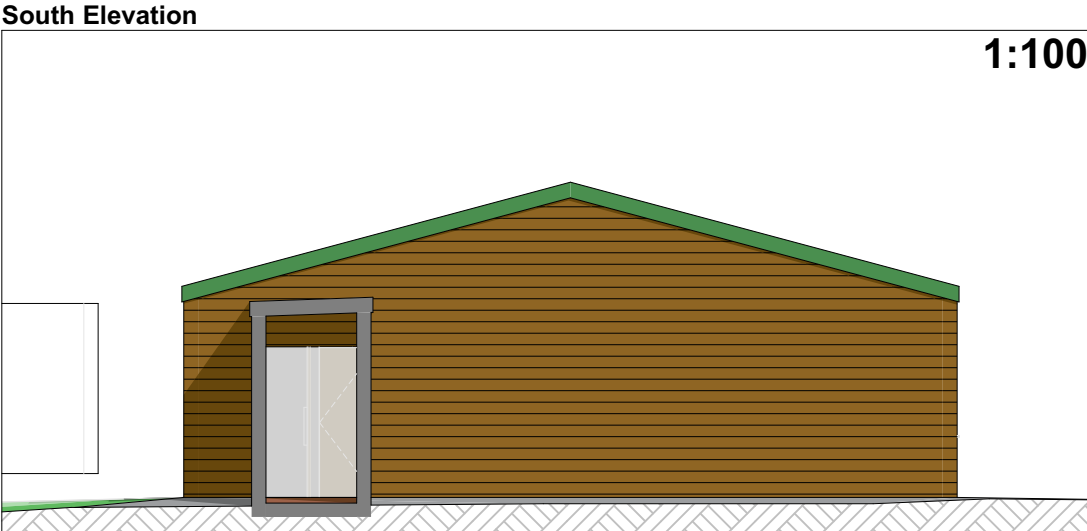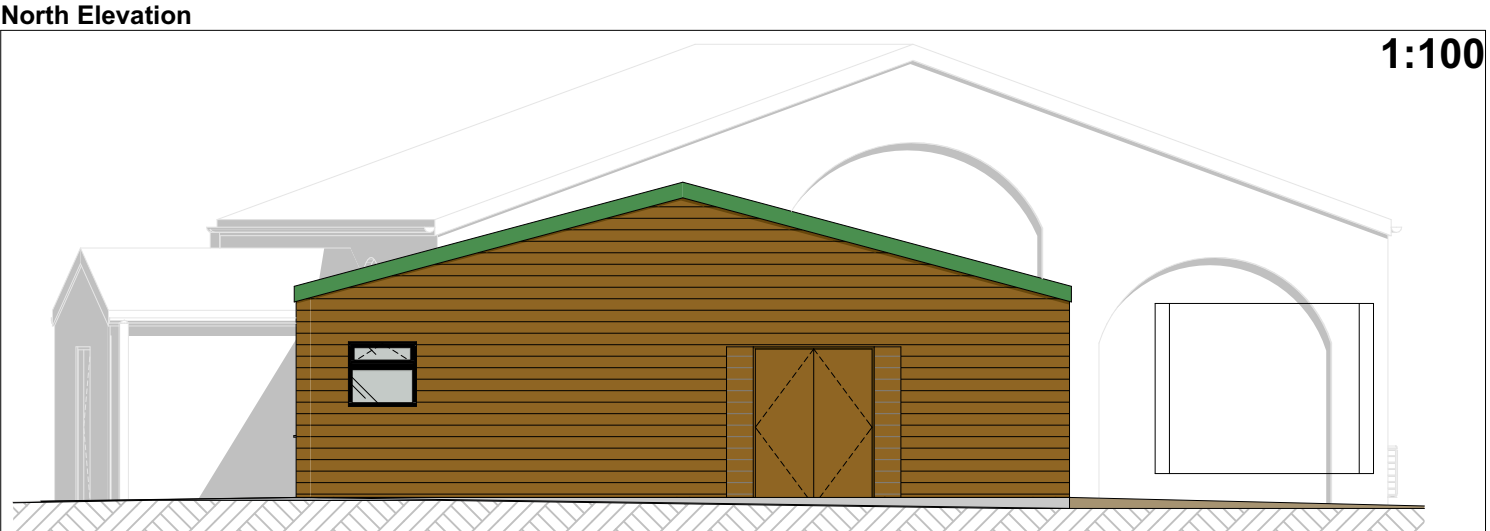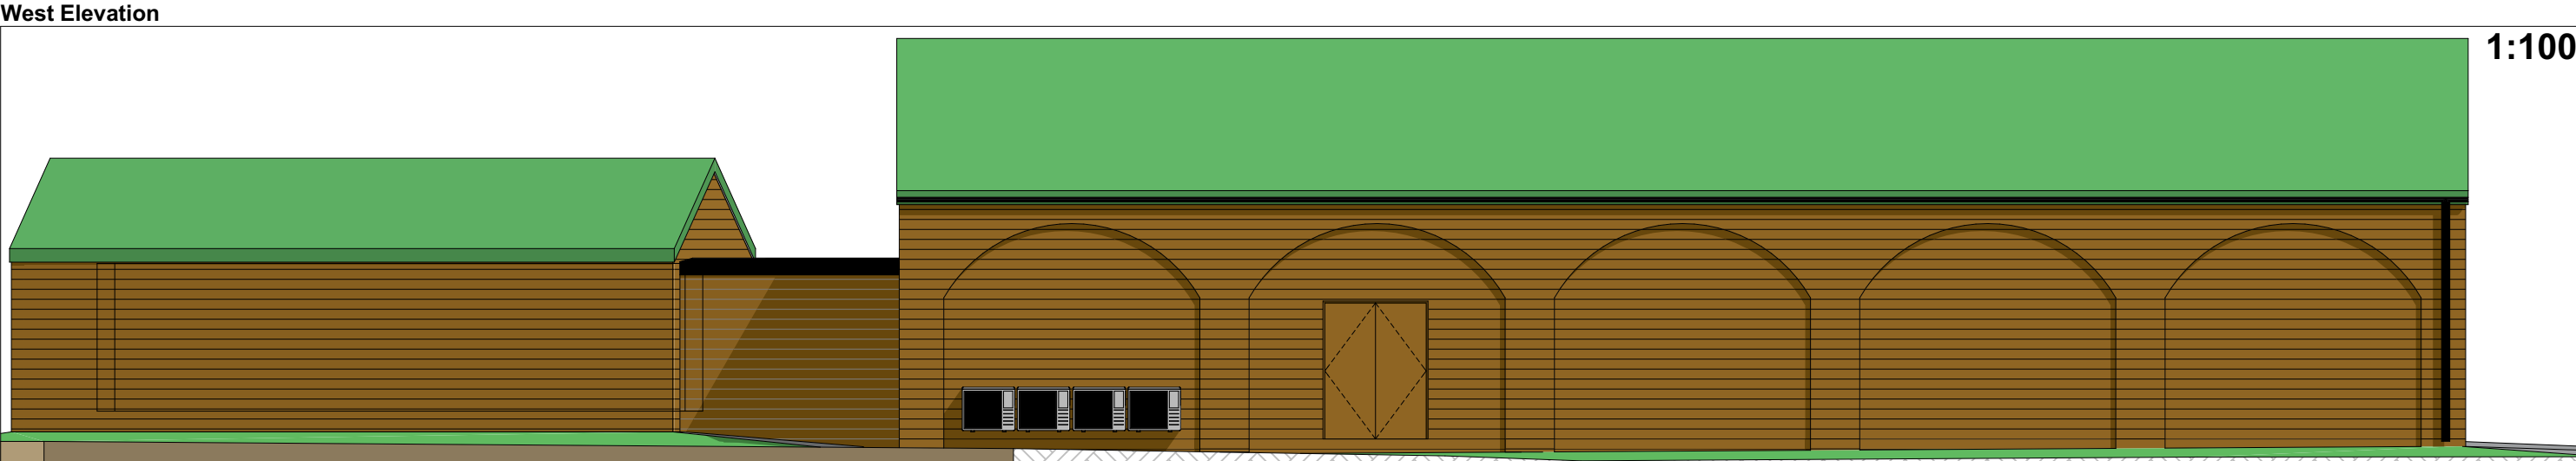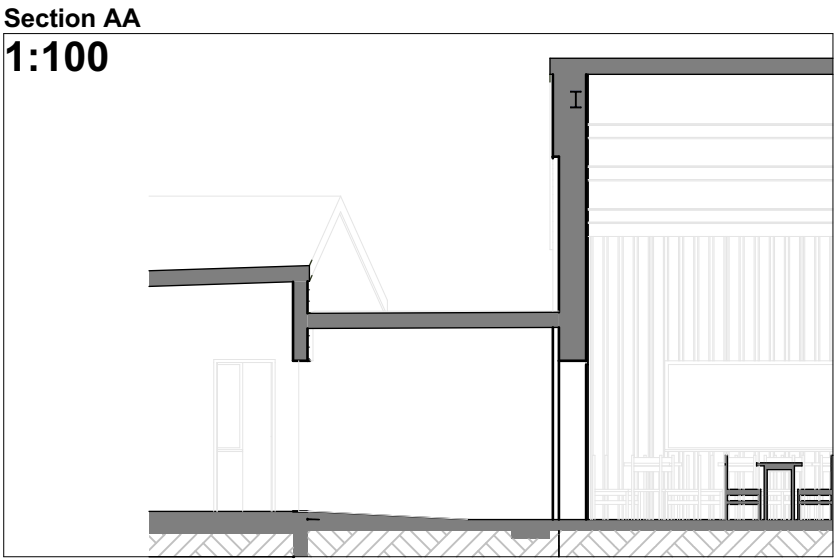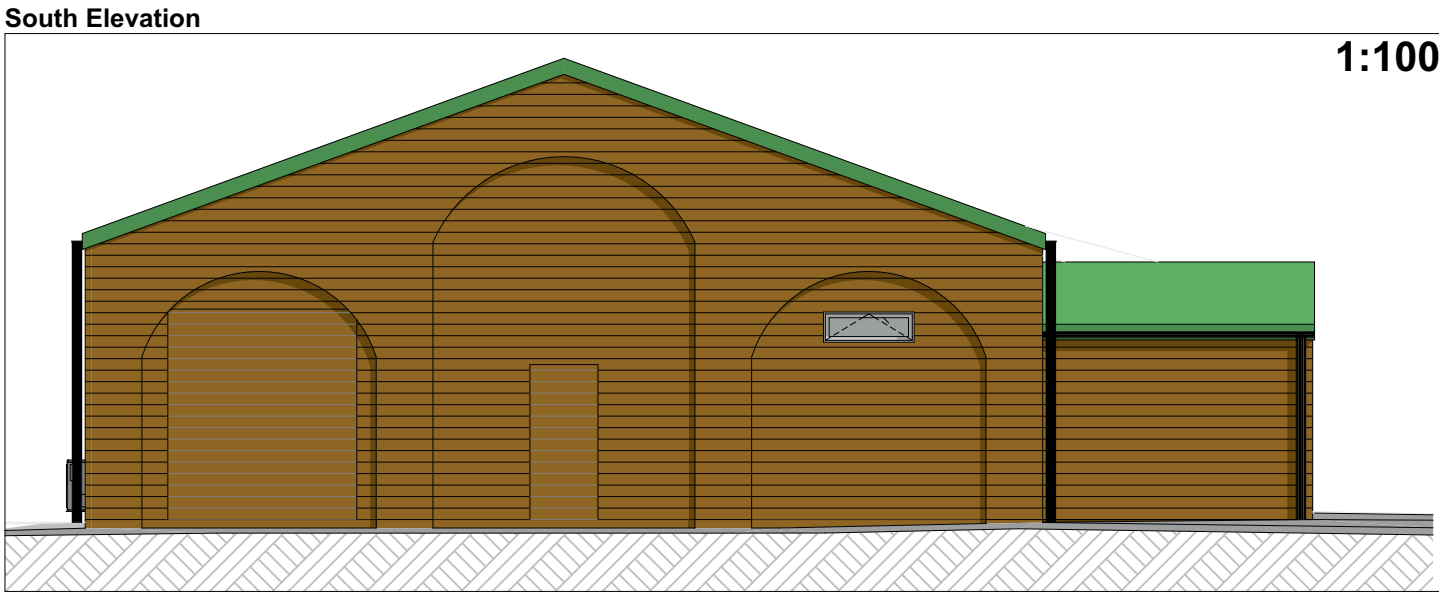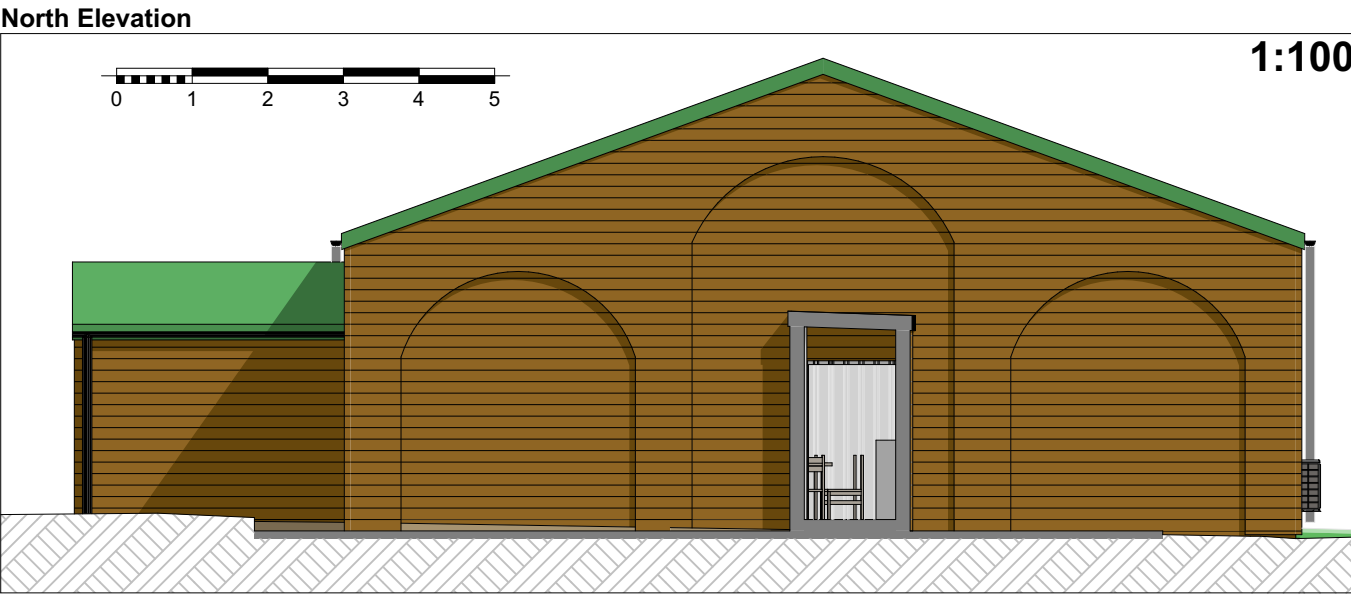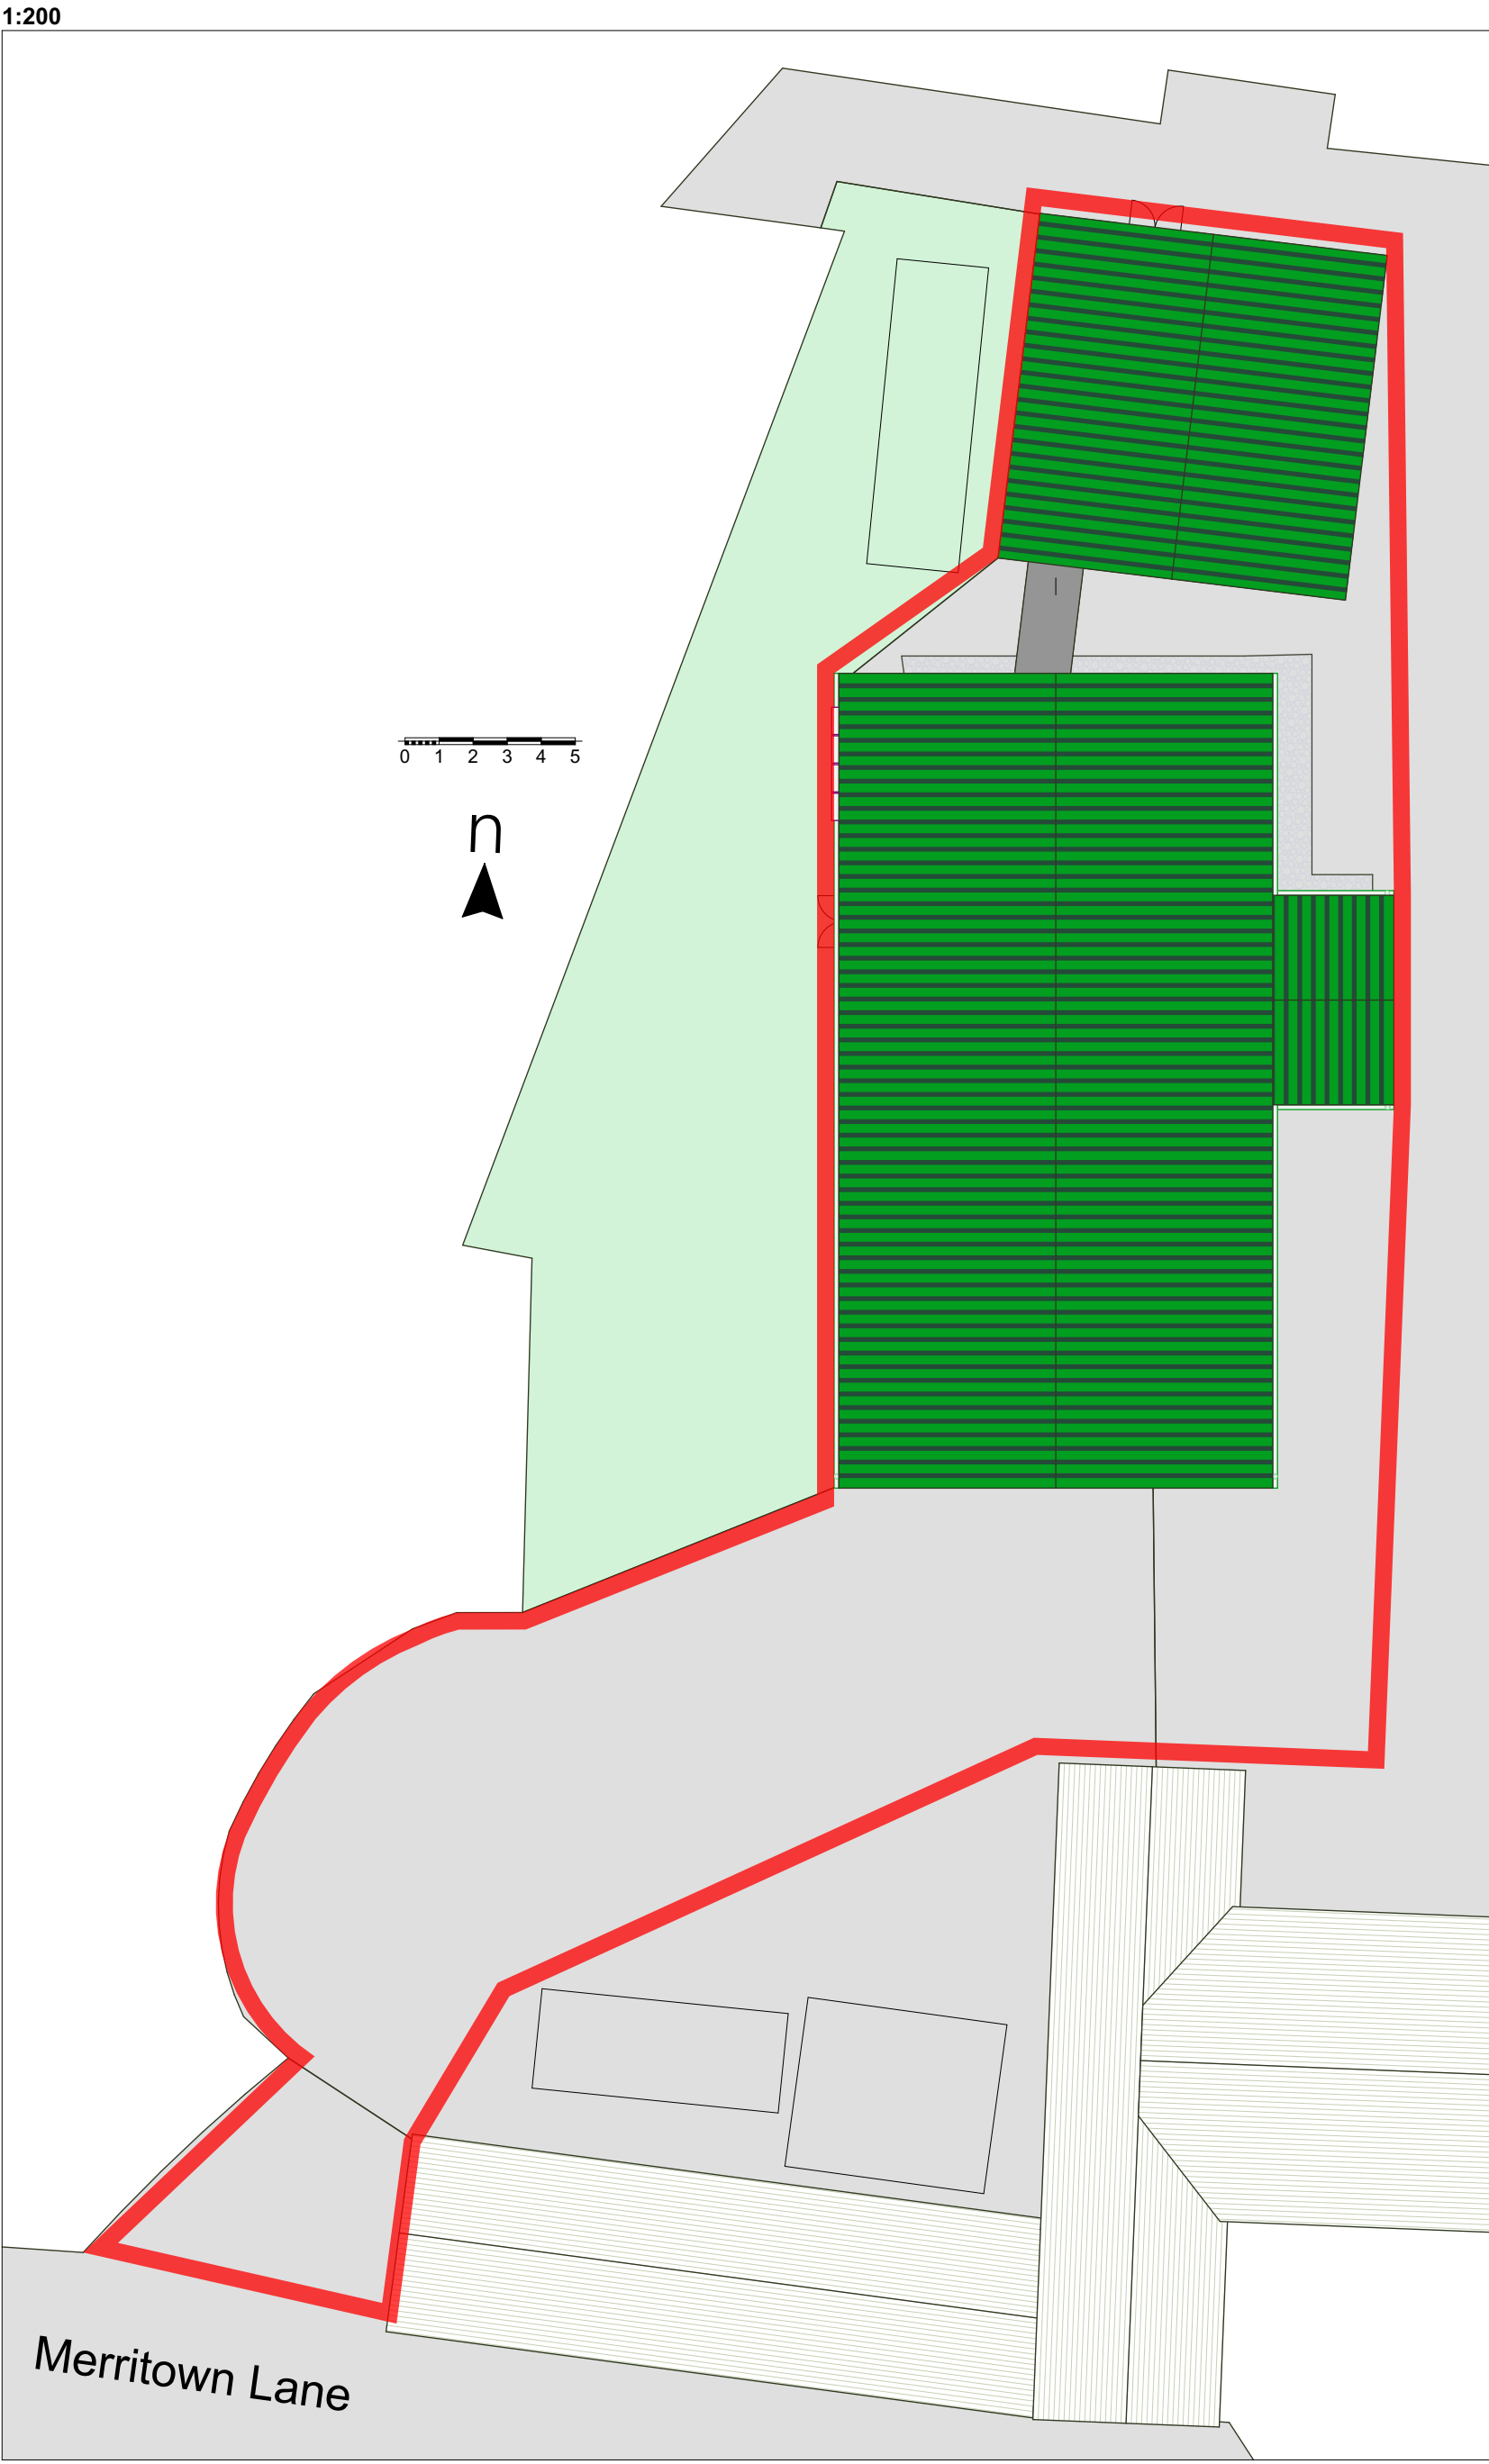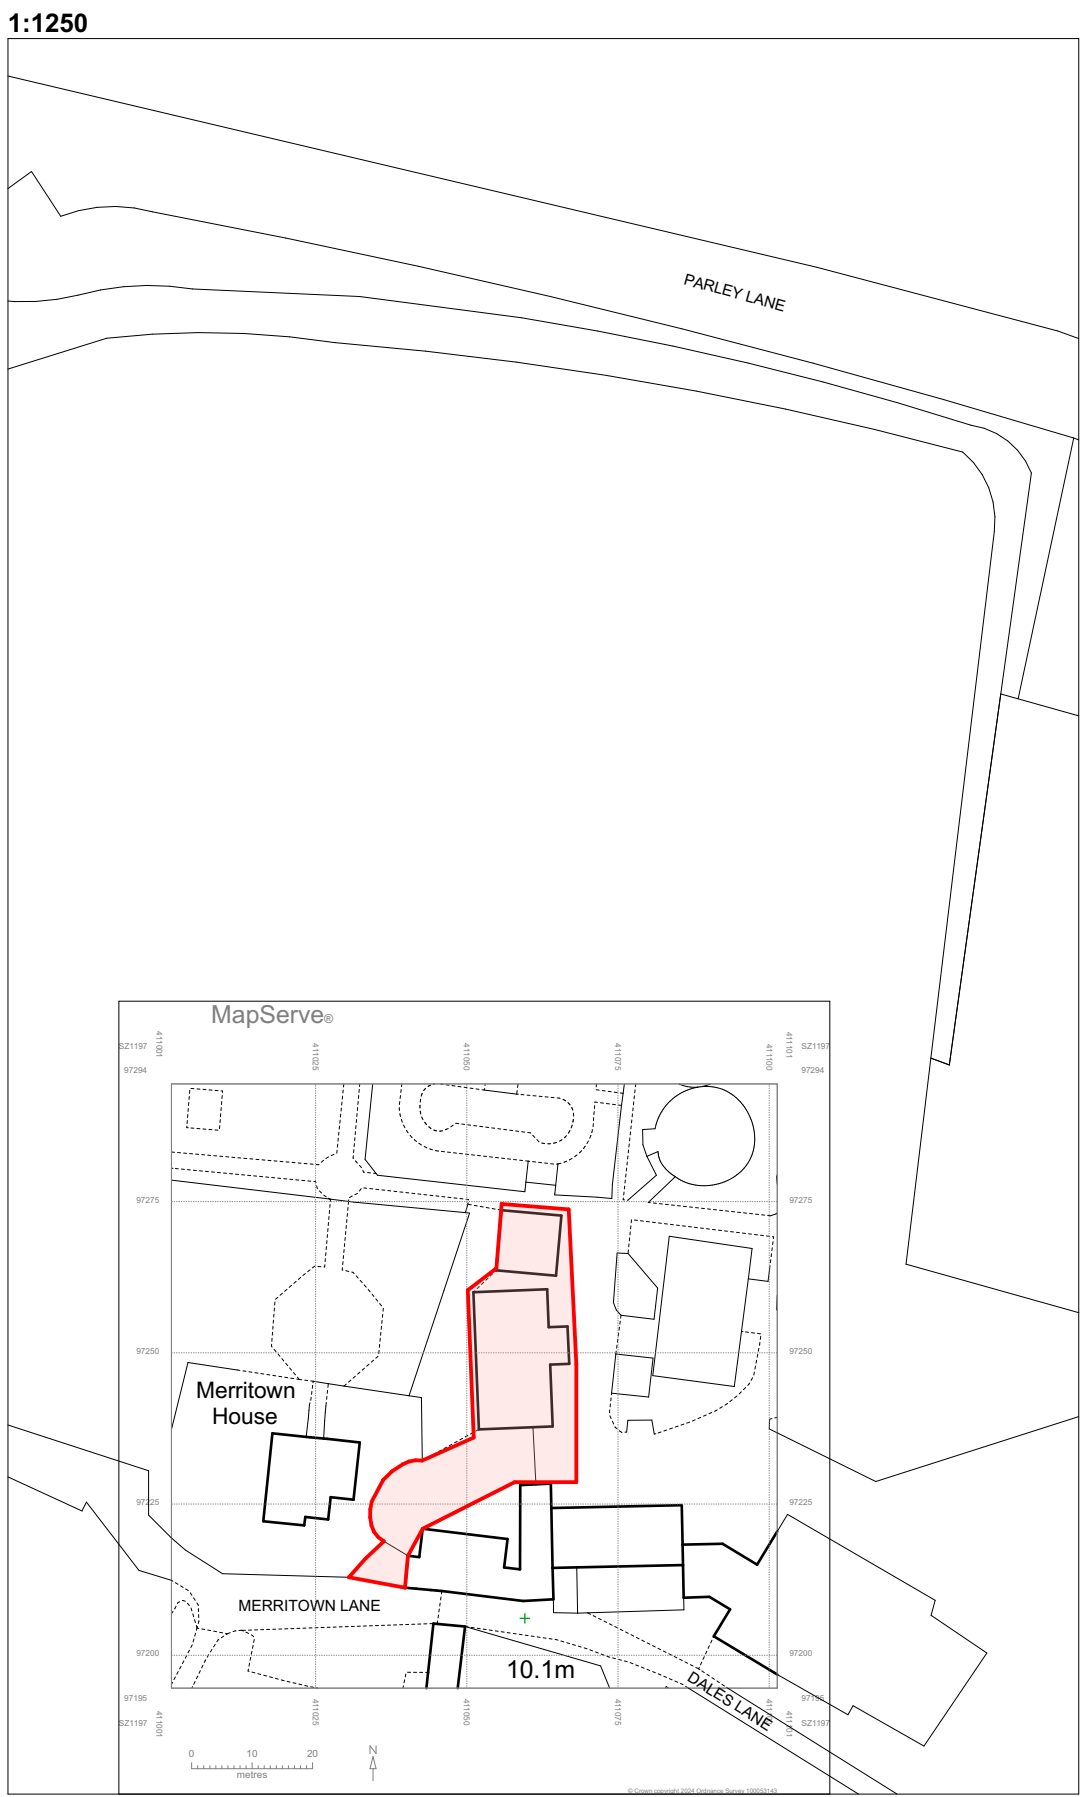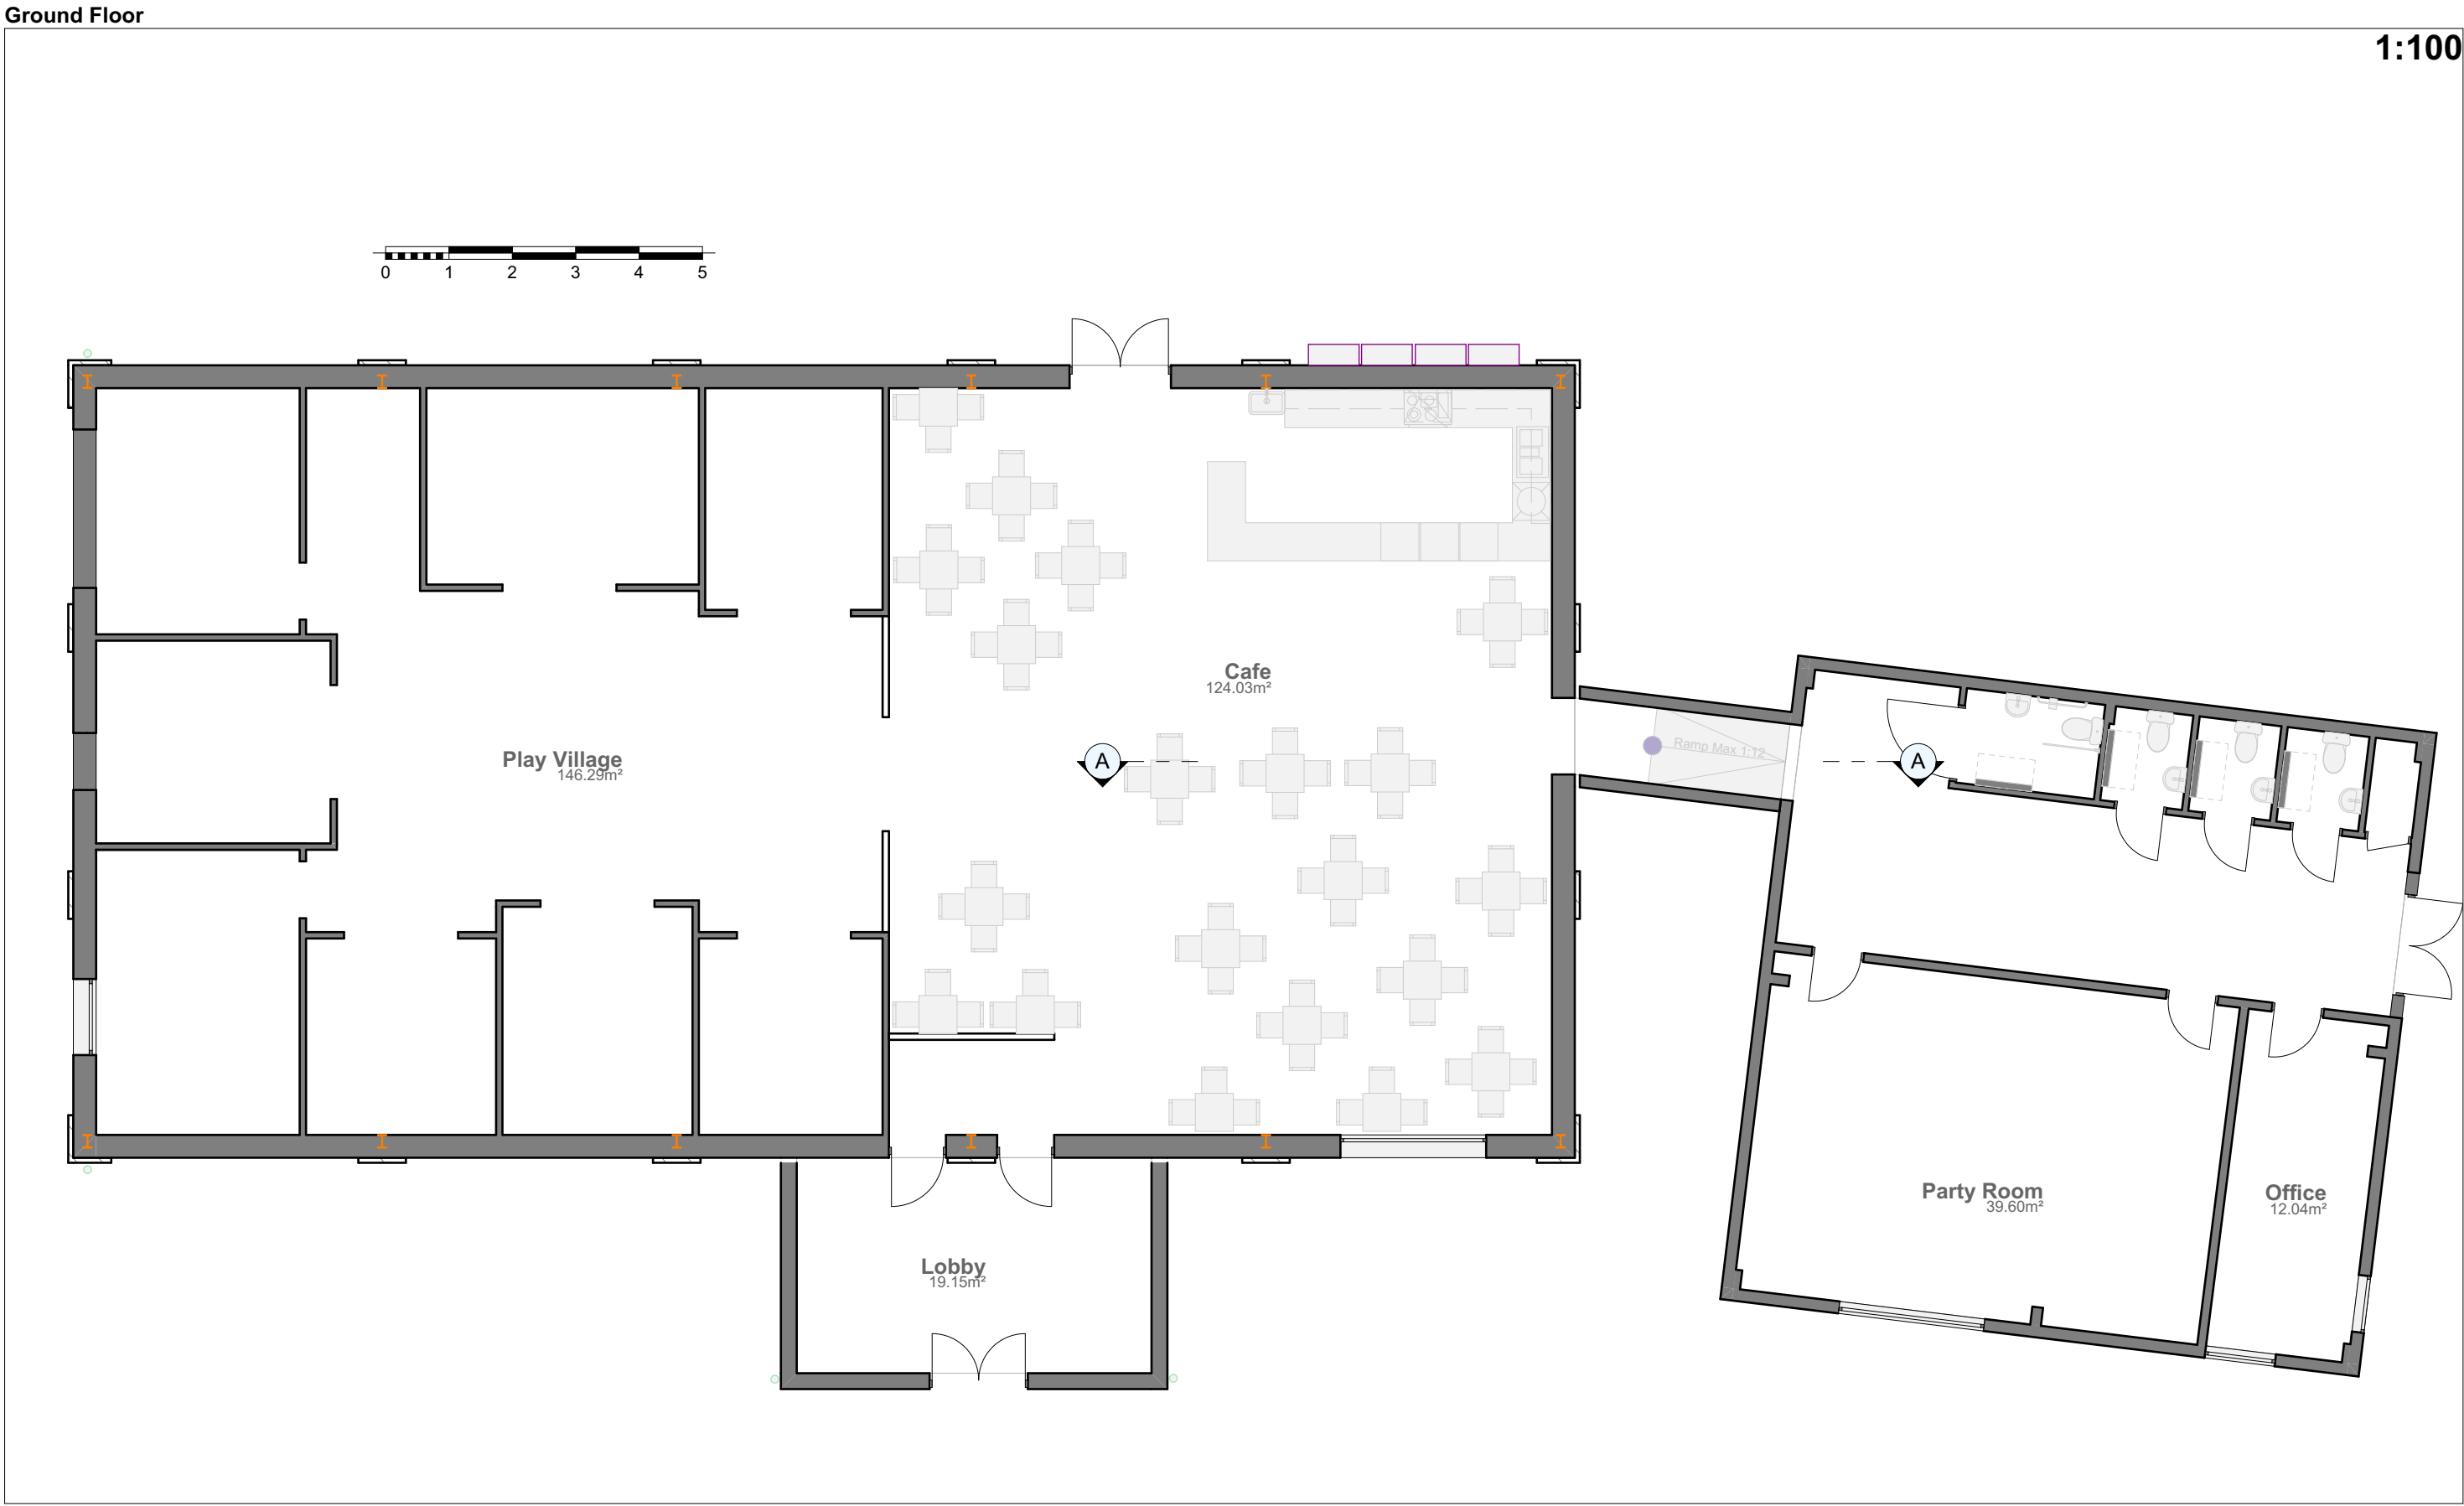

PLANNING

© Now Architecture. Client to have license to work solely for the site designated, subject to terms engagement and payment of fees.

Do not scale from this drawing. Use figured dimensions only.
IF IN DOUBT ASK! Verify all dimensions on site before commencing any work or shop drawings.

This drawing to be read in conjunction with all relevant drawings / specification / schedules etc. which relate to this project

REV	DATE	DESCRIPTION
01	27/03/2024	Transmittal Set
02	27/04/2024	Transmittal Set

BY
RR
RR

now
architecture

Top Floor
3e High Street
Christchurch BH23 1AB

www.nowarchitecture.co.uk
hello@nowarchitecture.co.uk
01202 056 399


PROJECT
Theatre Buildings
Children's Play Cafe

SITE ADDRESS
Theatre Buildings, Adventure Wonderland
Christchurch BH23 6BA, UK



CLIENT
DISCOVERY VILLAGE LTD

DRAWING		PLANNING	
Proposed Plans and Elevations			
Status:			
SCALE	1:100, 1:1250, 1:200 @ A1	DRAWN BY	CHECKED
		RN	
PROJECT NO	0827	DRAWING NO	P002
		DATE	27/04/2024
		REVISION	02

Floor plan cut 1

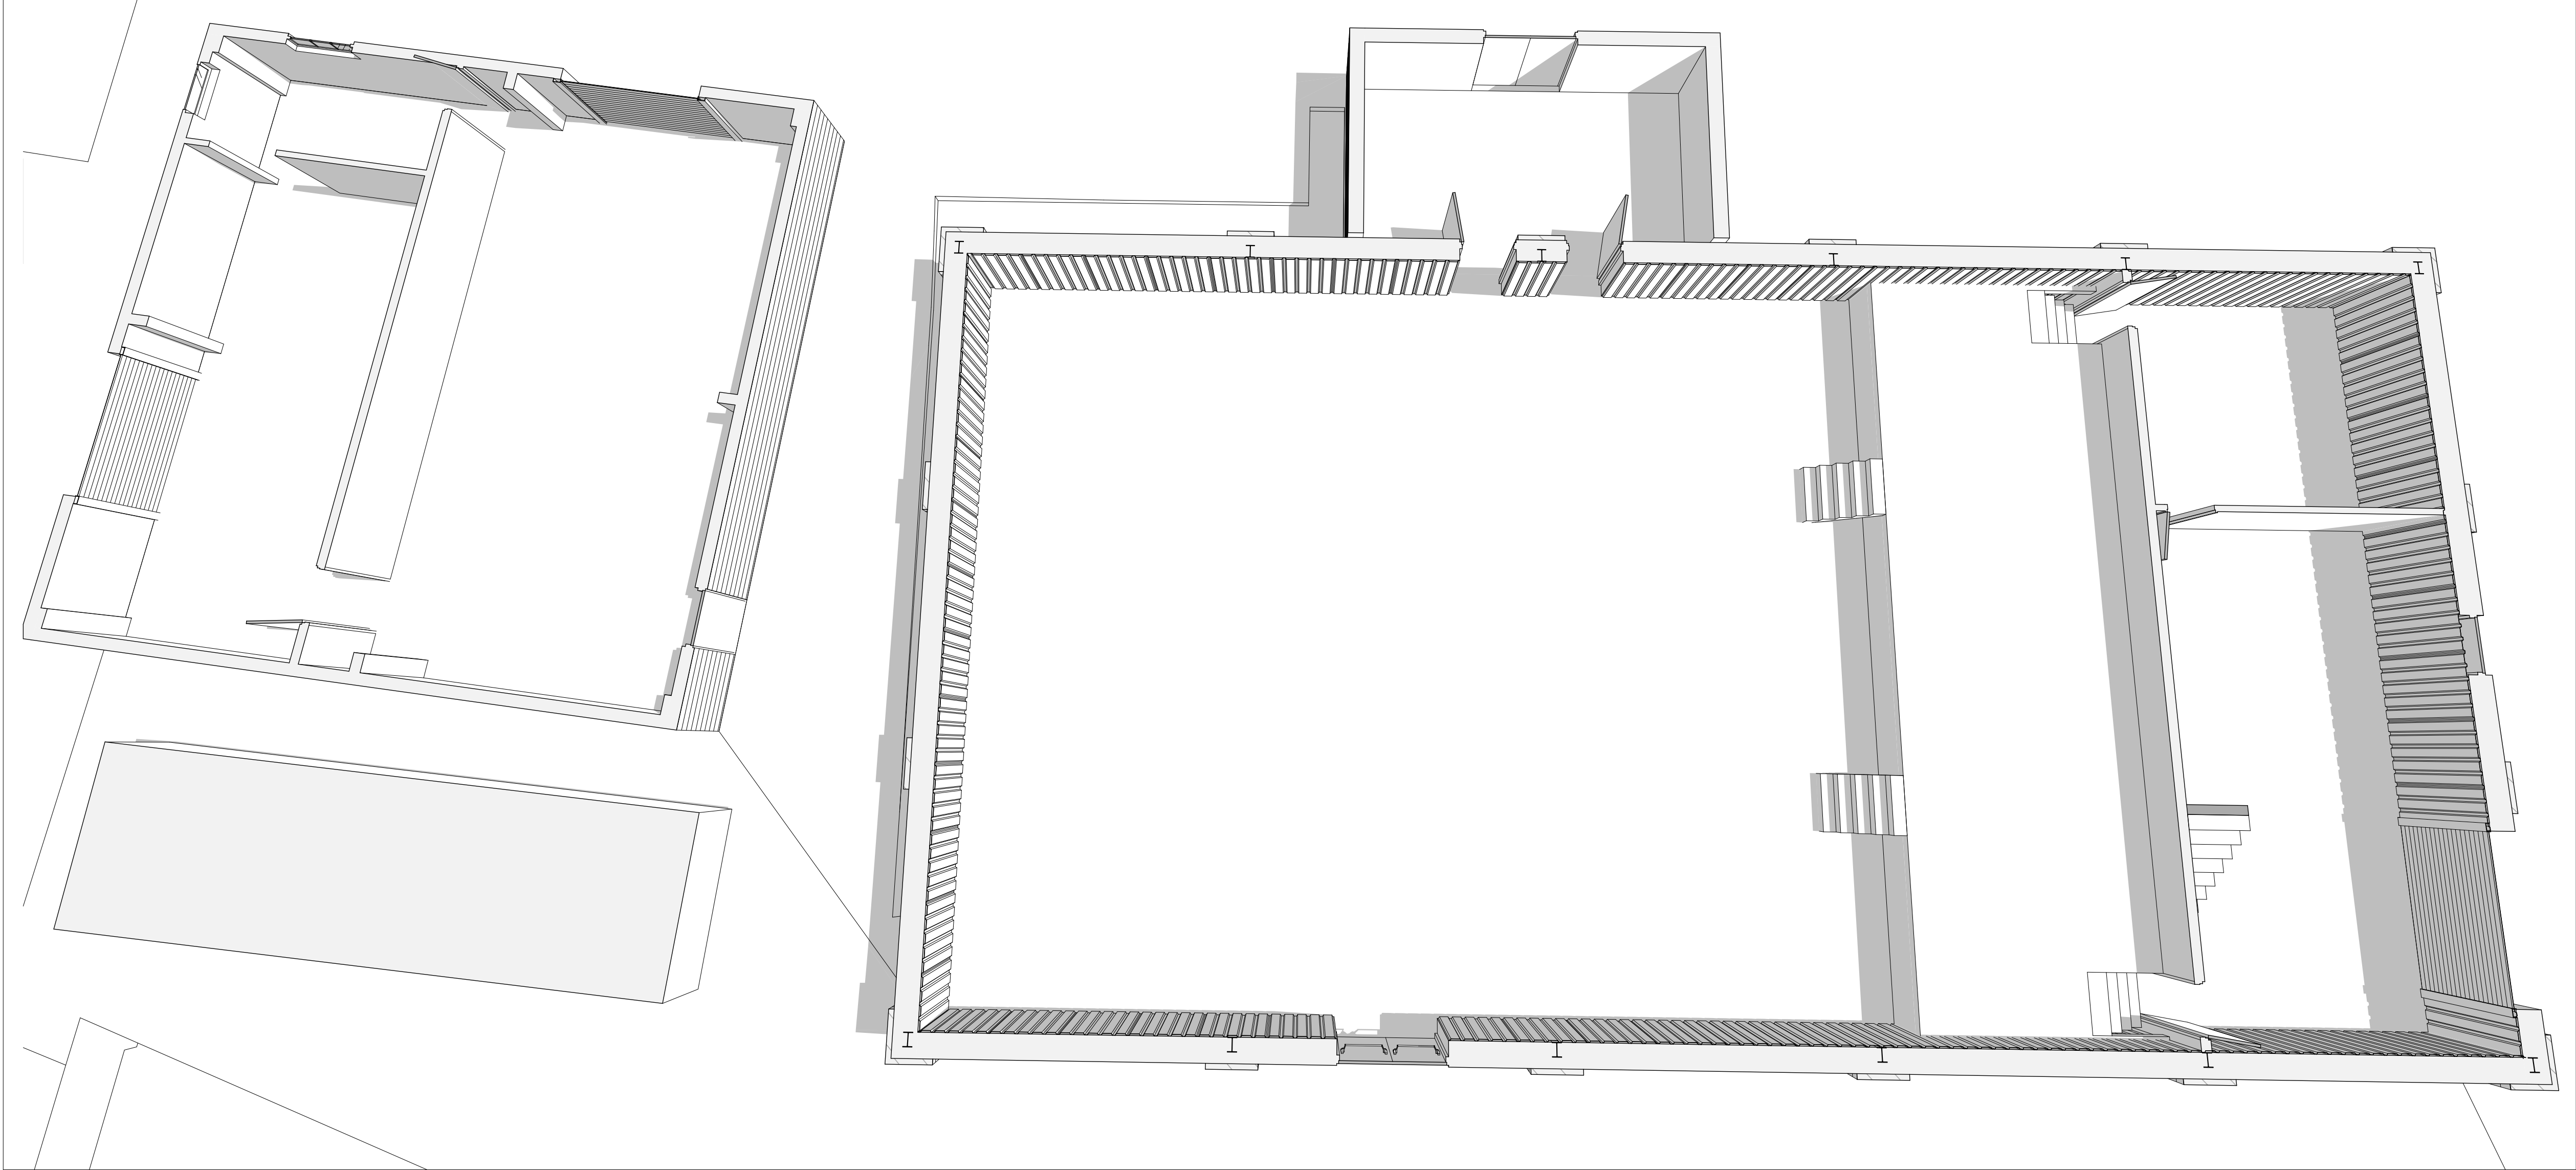

3D Front

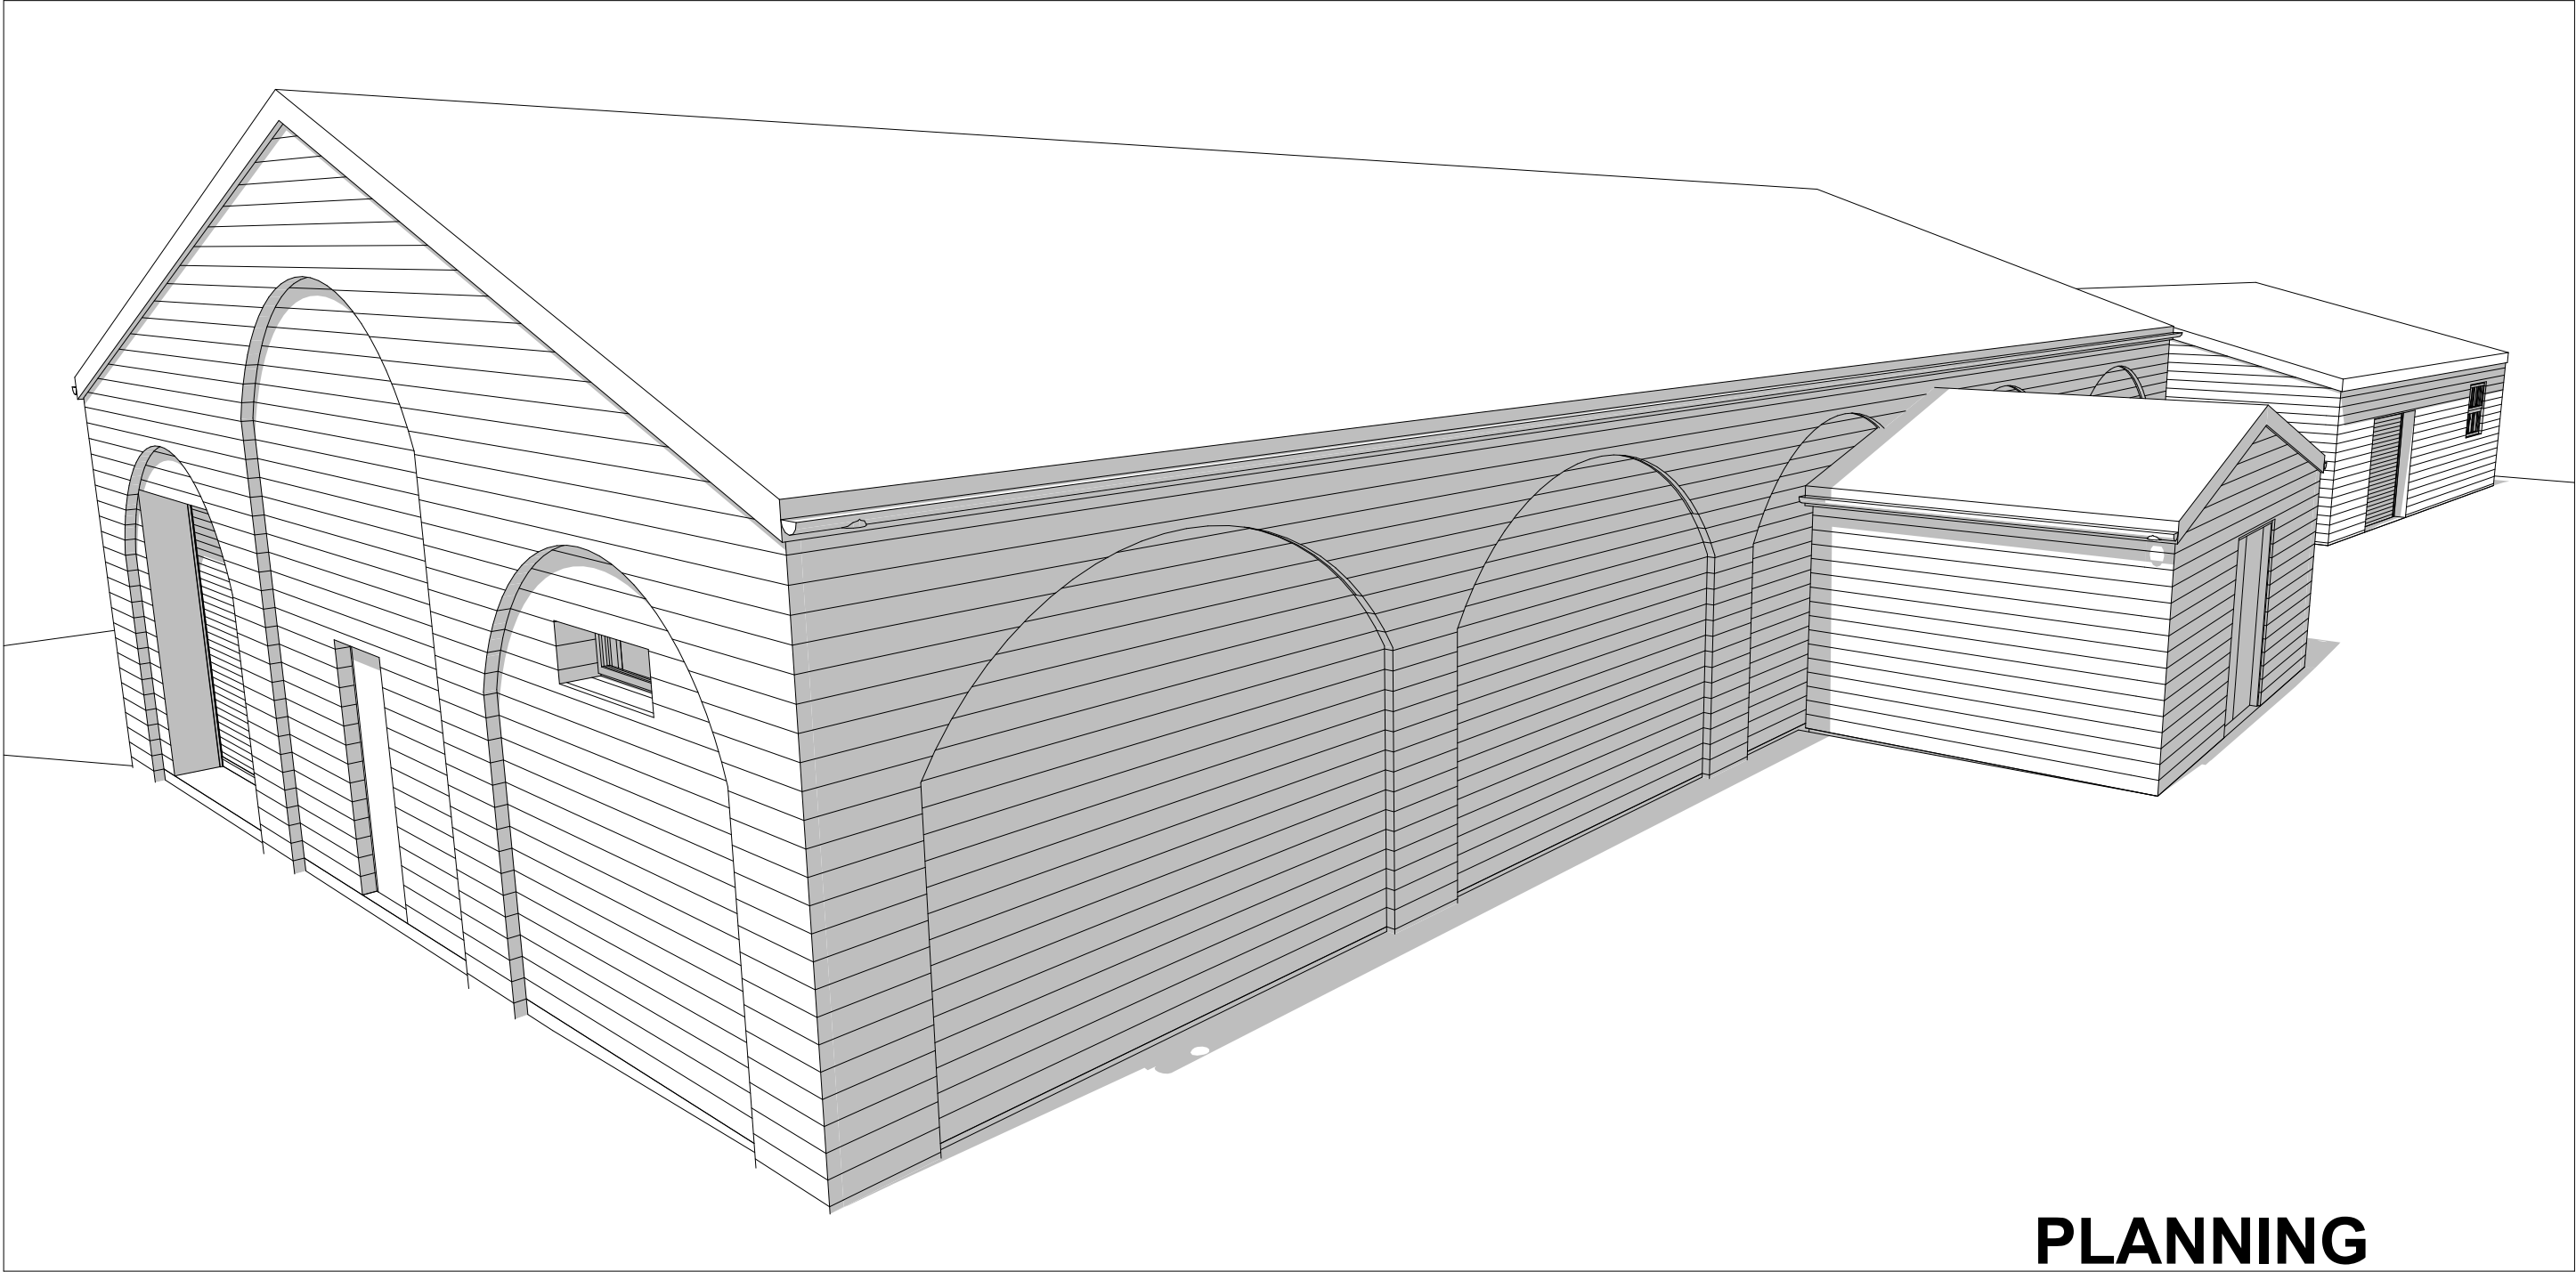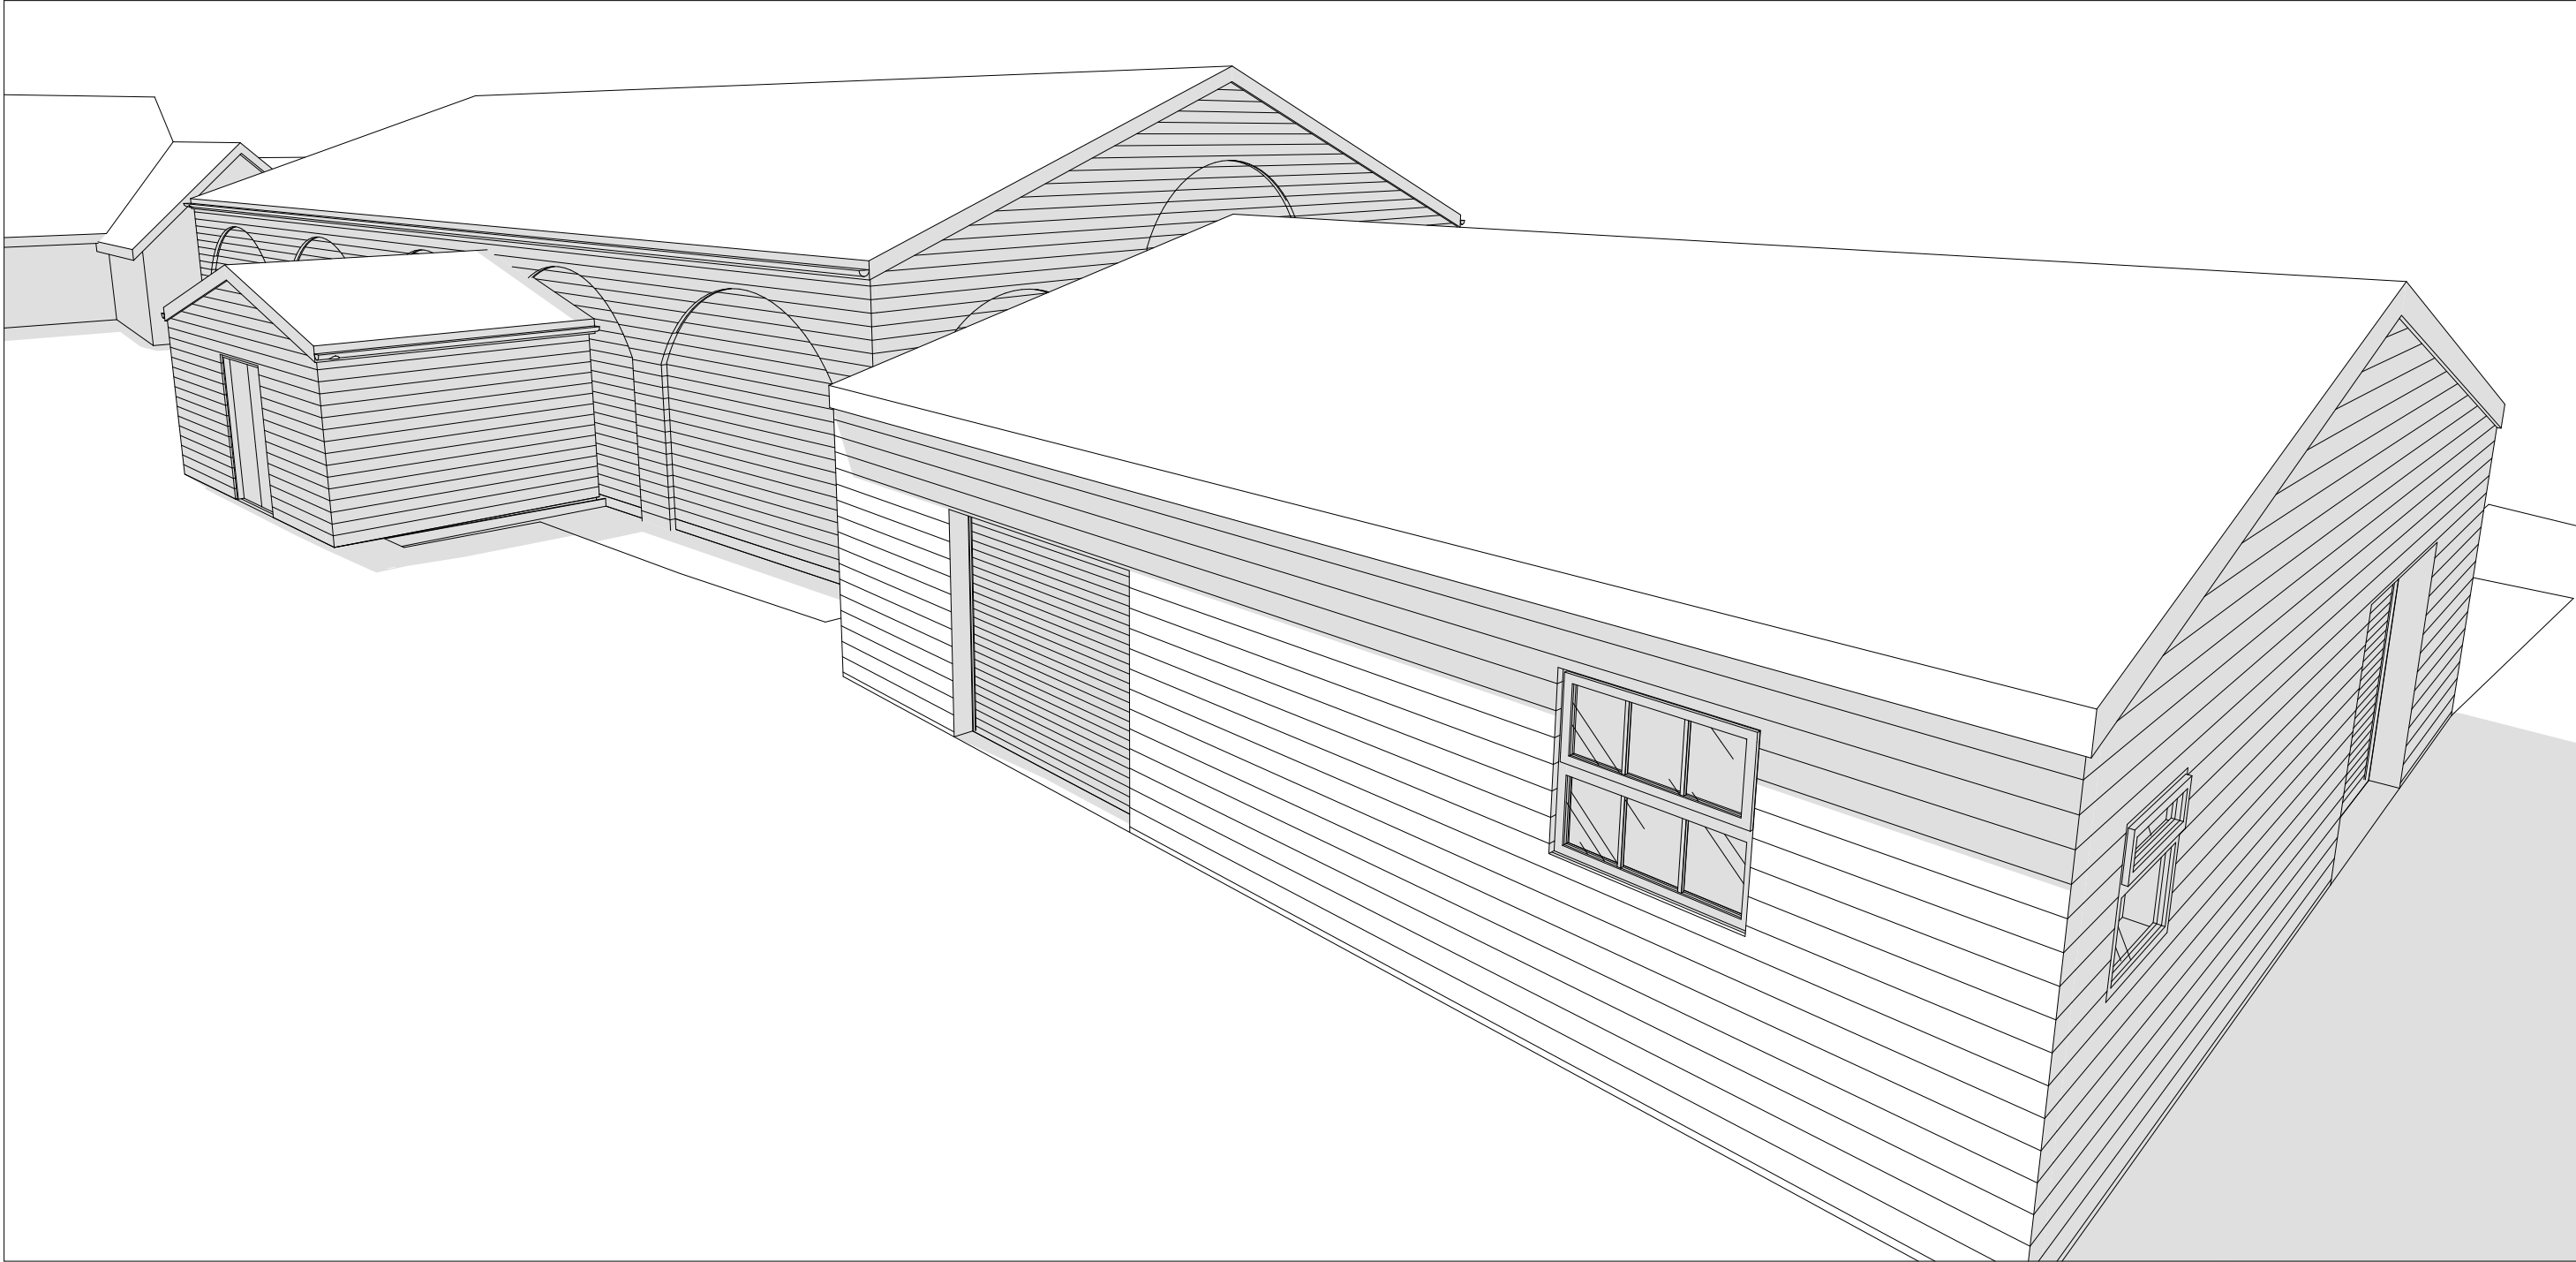

PLANNING

© Now Architecture. Client to have license to work solely for the site designated, subject to terms engagement and payment of fees.

Do not scale from this drawing. Use figured dimensions only.
IF IN DOUBT ASK! Verify all dimensions on site before commencing any work or shop drawings.

This drawing to be read in conjunction with all relevant drawings / specification / schedules etc. which relate to this project

REV	DATE	DESCRIPTION
01	27/03/2024	Transmittal Set

BY

RR

now
architecture

Top Floor
3e High Street
Christchurch BH23 1AB

www.nowarchitecture.co.uk
hello@nowarchitecture.co.uk
01202 056 399

PROJECT

Theatre Buildings
Children's Play Cafe

SITE ADDRESS

Theatre Buildings, Adventure Wonderland
Christchurch BH23 6BA, UK

CLIENT

DISCOVERY VILLAGE LTD

DRAWING

Planning Design
Perspective Views

Status:

SCALE

1:55.043, 1:82.288, 1:74.299 @ A1

DRAWN BY

RN

CHECKED


PROJECT NO
0827

DRAWING NO
P003



DATE
27/03/2024

REVISION
01

Floor plan cut 1

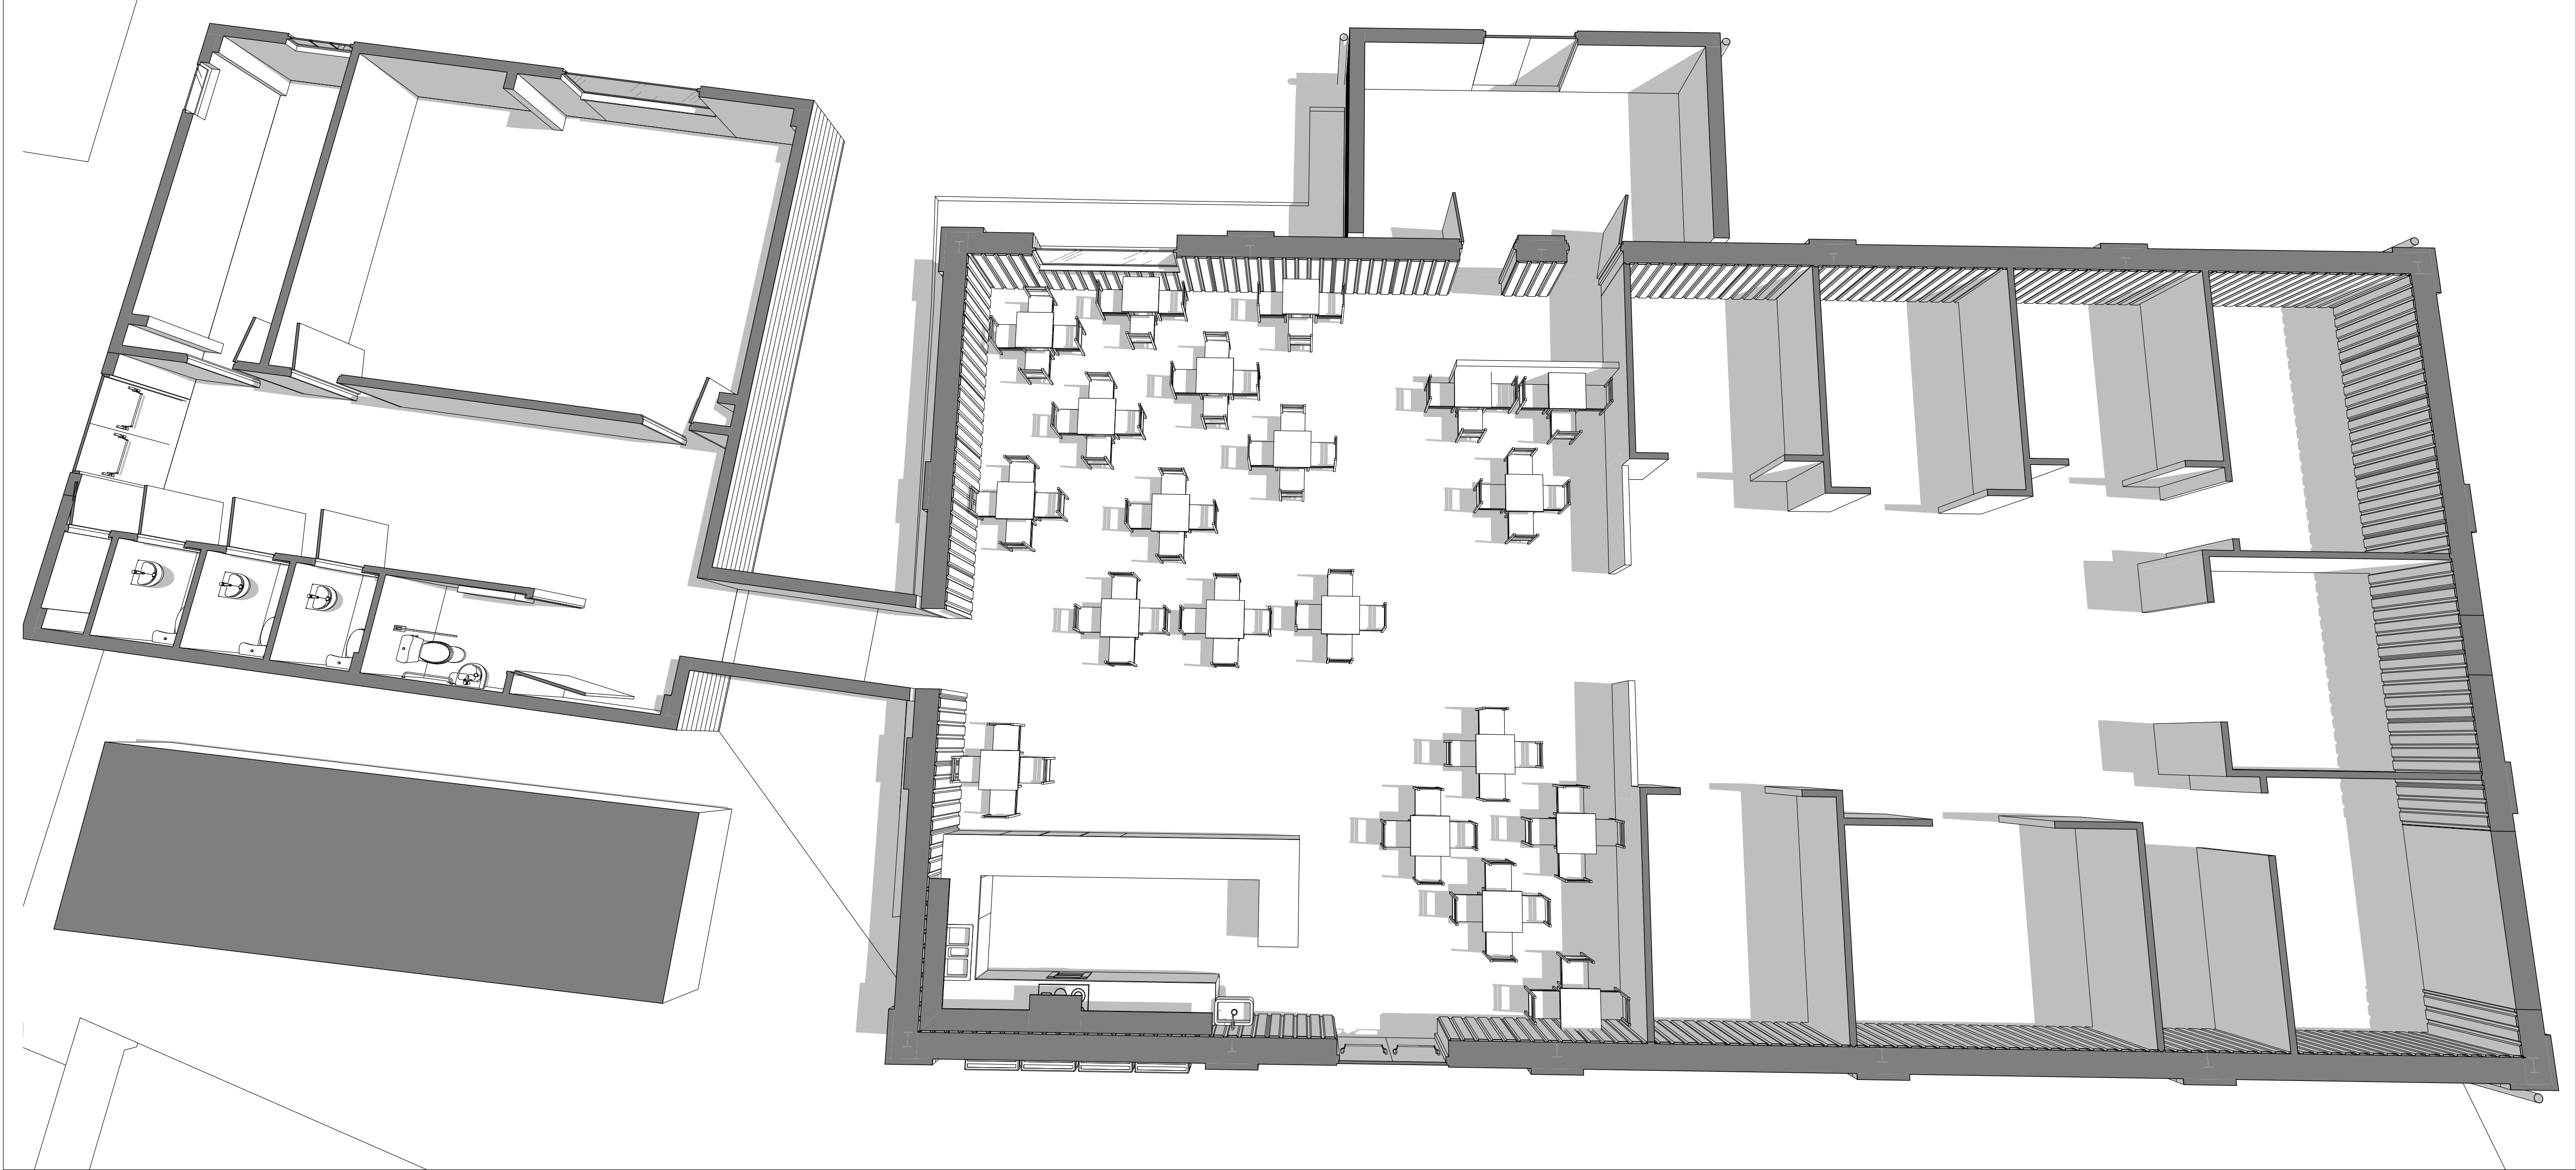

3D Front

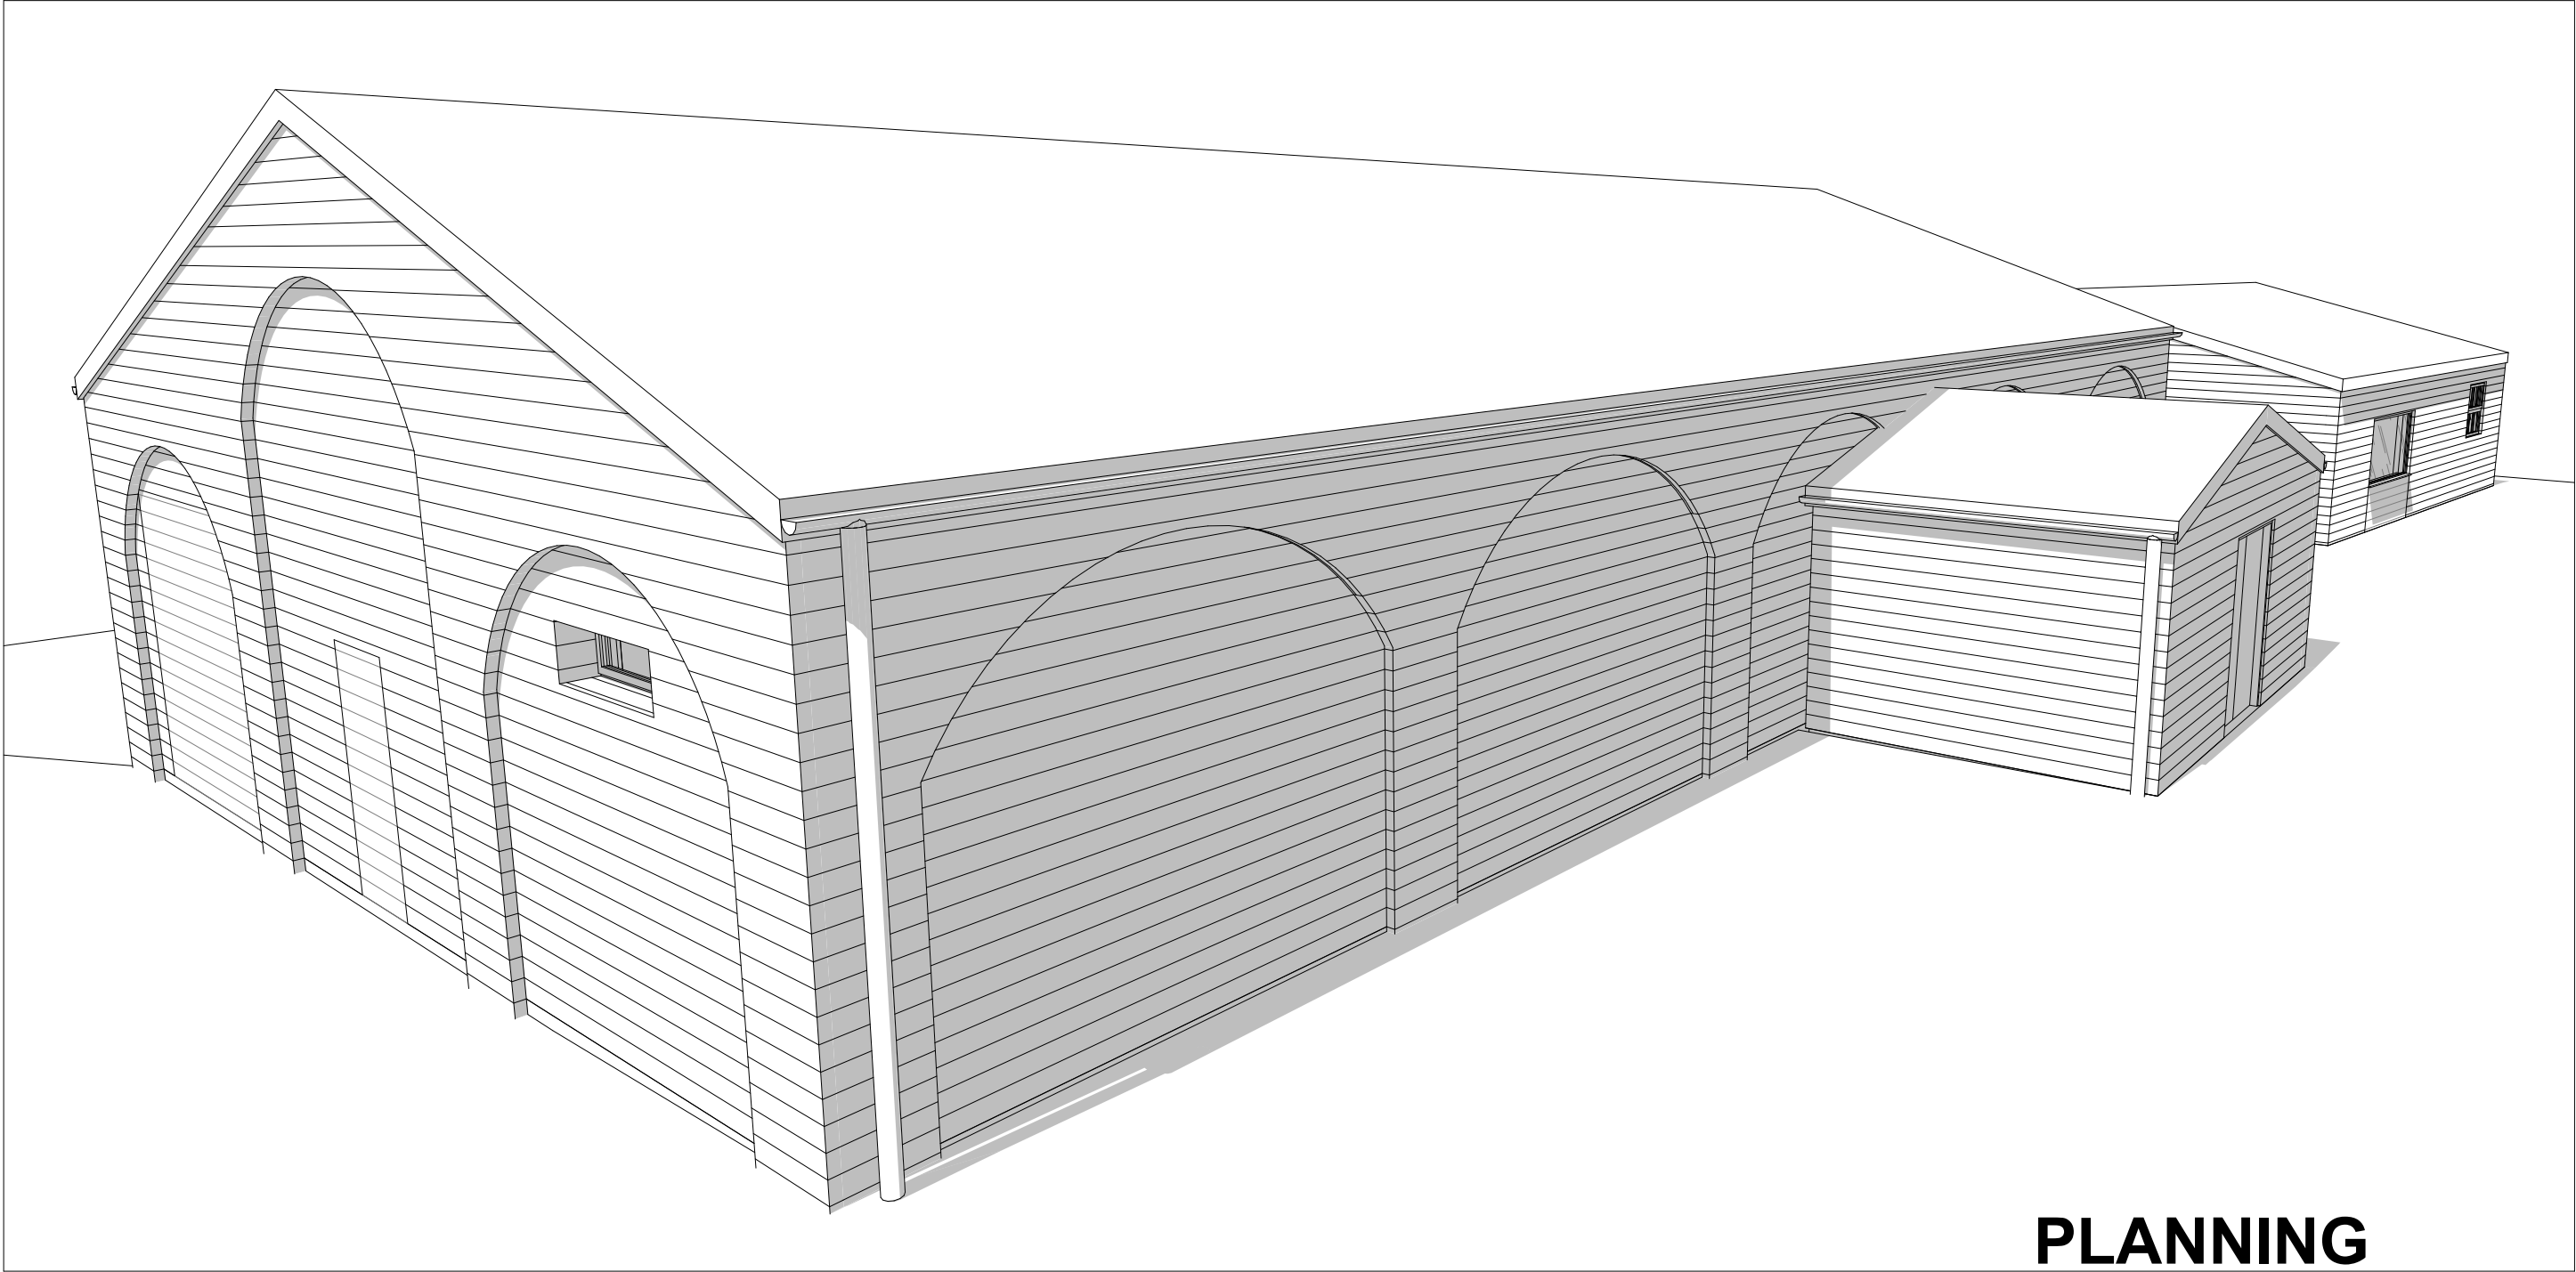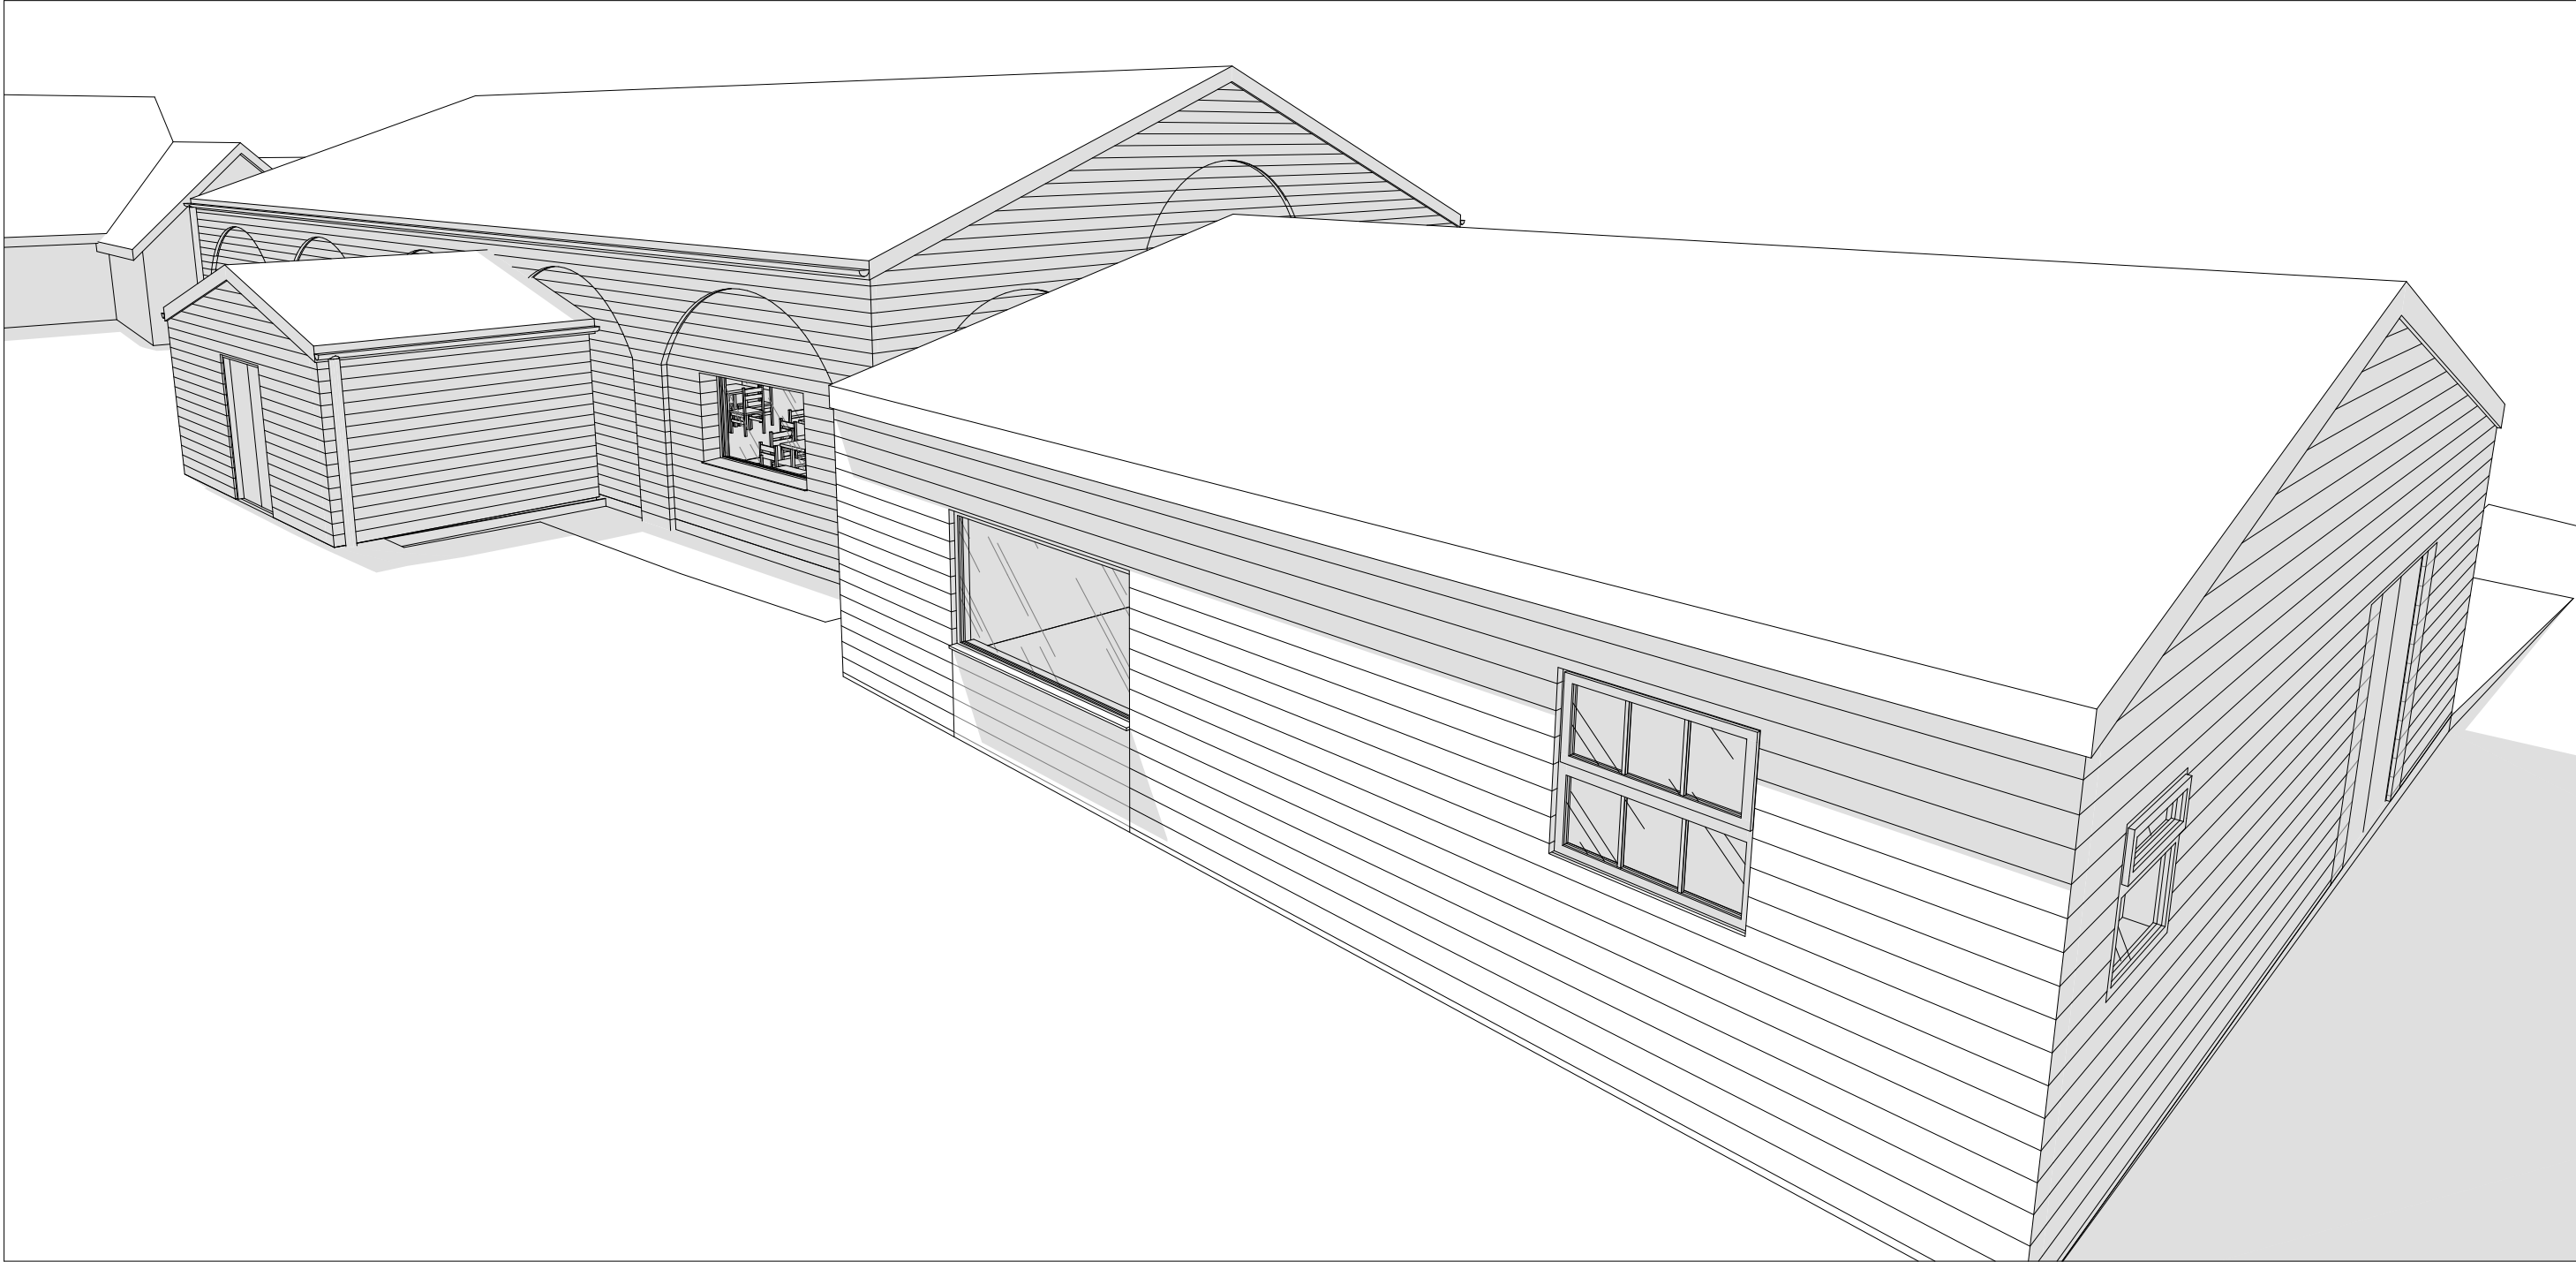

PLANNING

© Now Architecture. Client to have license to work solely for the site designated, subject to terms engagement and payment of fees.

Do not scale from this drawing. Use figured dimensions only.
IF IN DOUBT ASK! Verify all dimensions on site before commencing any work or shop drawings.

This drawing to be read in conjunction with all relevant drawings / specification / schedules etc. which relate to this project

REV	DATE	DESCRIPTION
01	27/03/2024	Transmittal Set

BY
RR

now
architecture

Top Floor
3e High Street
Christchurch BH23 1AB

www.nowarchitecture.co.uk
hello@nowarchitecture.co.uk
01202 056 399

PROJECT

Theatre Buildings
Children's Play Cafe

SITE ADDRESS

Theatre Buildings, Adventure Wonderland
Christchurch BH23 6BA, UK

CLIENT

DISCOVERY VILLAGE LTD

DRAWING

Planning Design
Proposed Perspective Views

Status:

SCALE

1:55.043, 1:82.288, 1:74.299 @ A1

DRAWN BY

RN


CHECKED

PROJECT NO
0827

DRAWING NO
P004


DATE
27/03/2024

REVISION
01

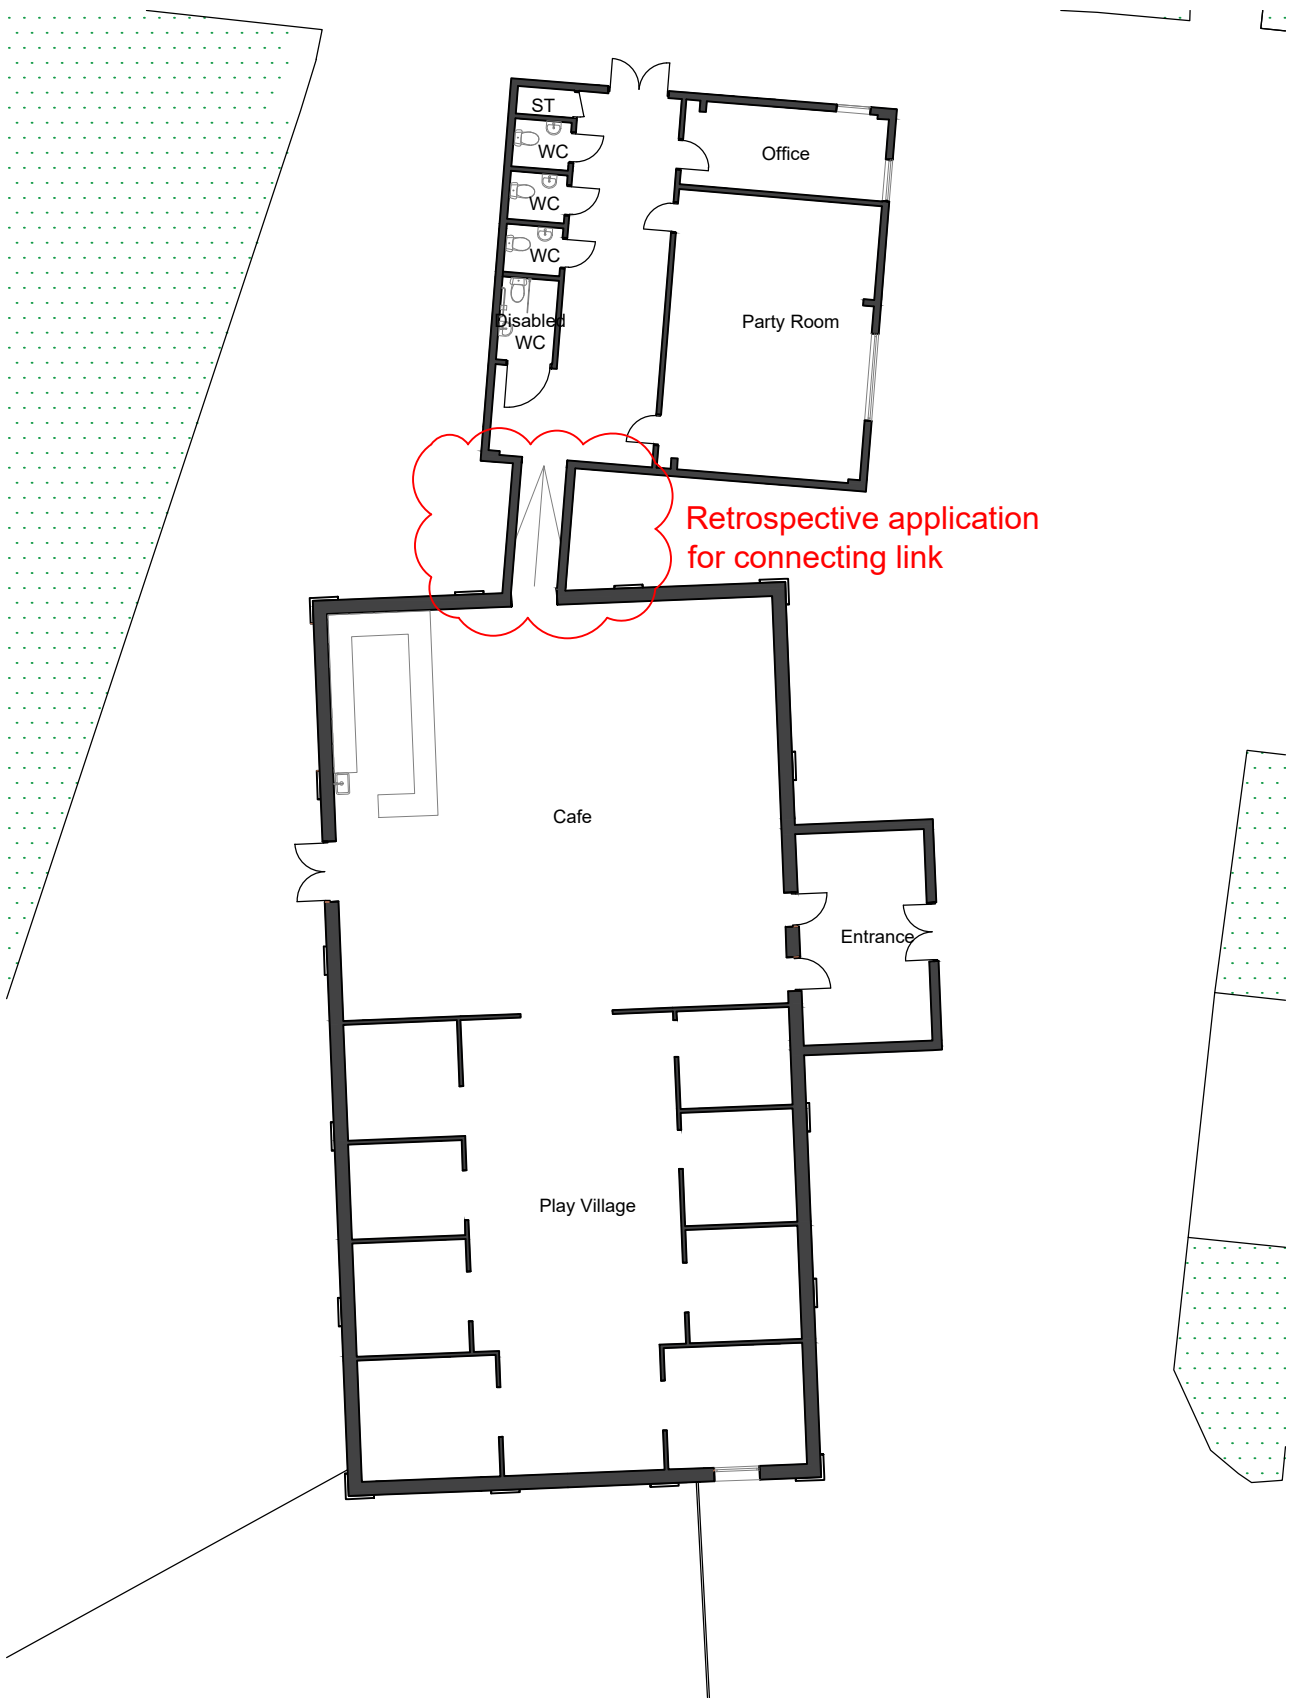


1 Existing Floorplan - Discovery Village

1:200

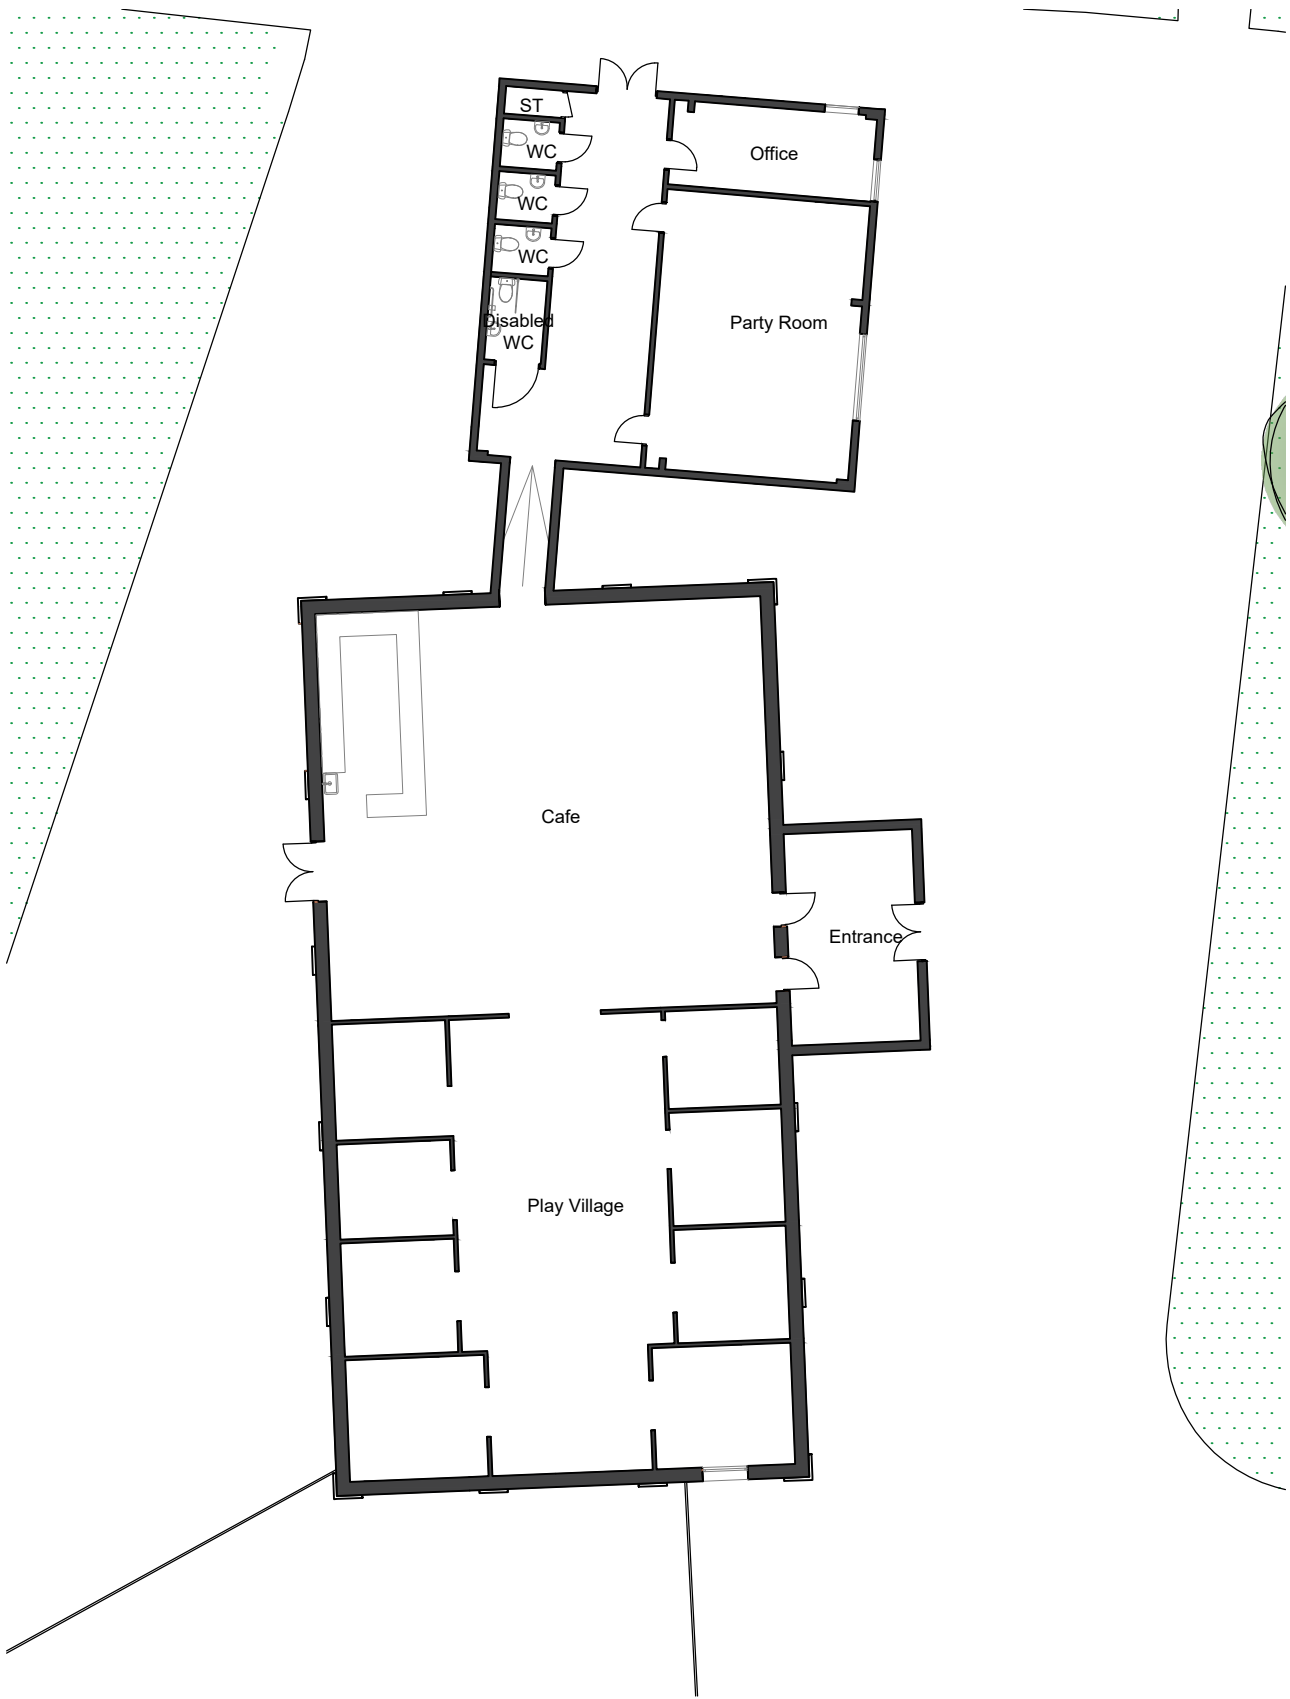


2 Proposed Floorplan - Discovery Village

1:200

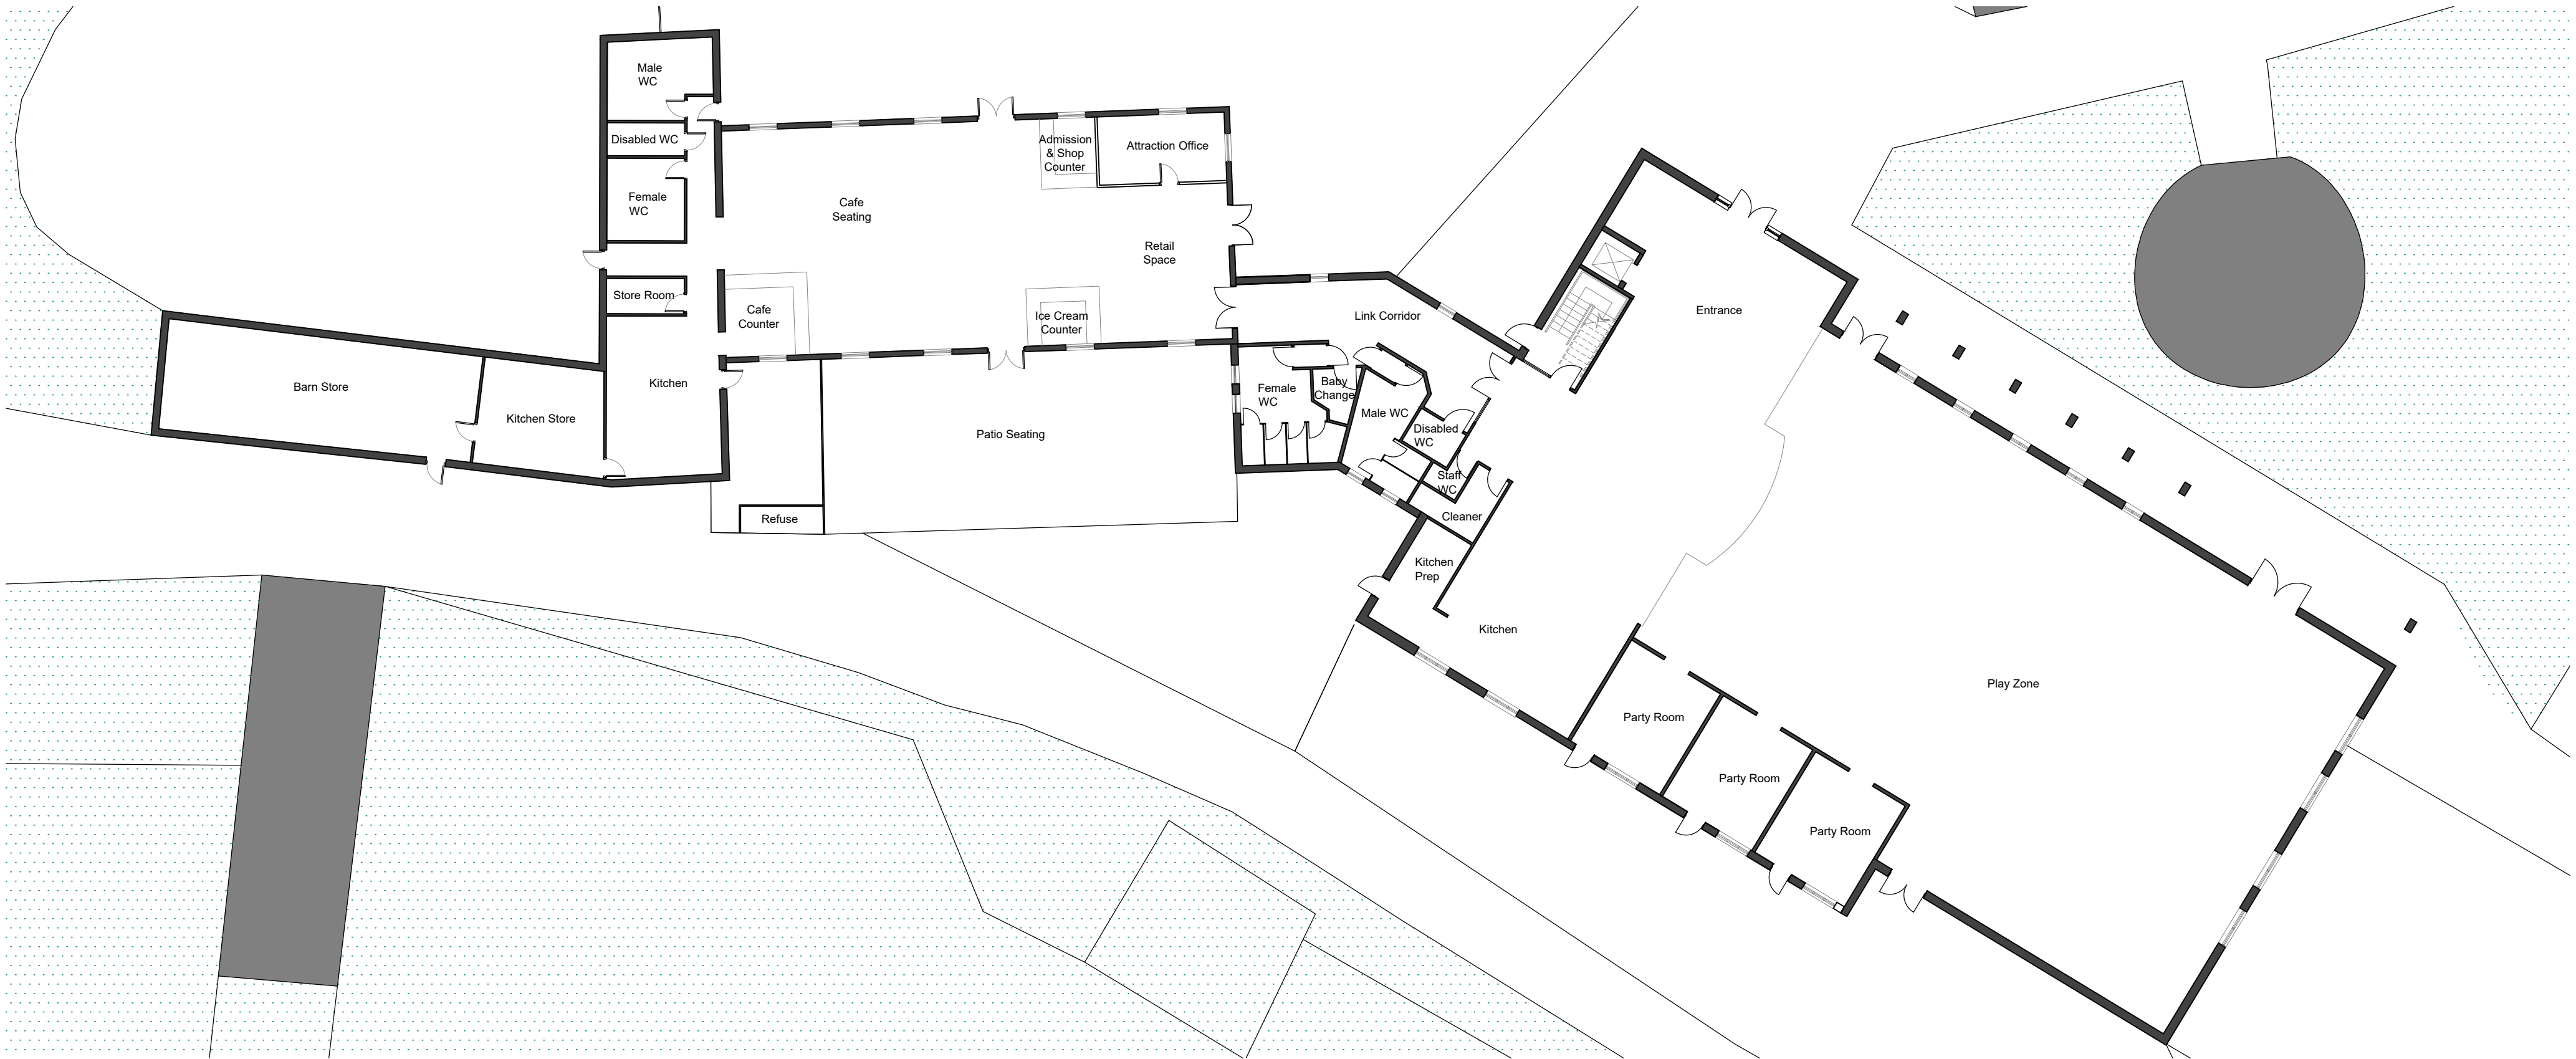

3 Existing Floorplan - Cafe & Diverse Abilities 'Treehouse' Building

1:200

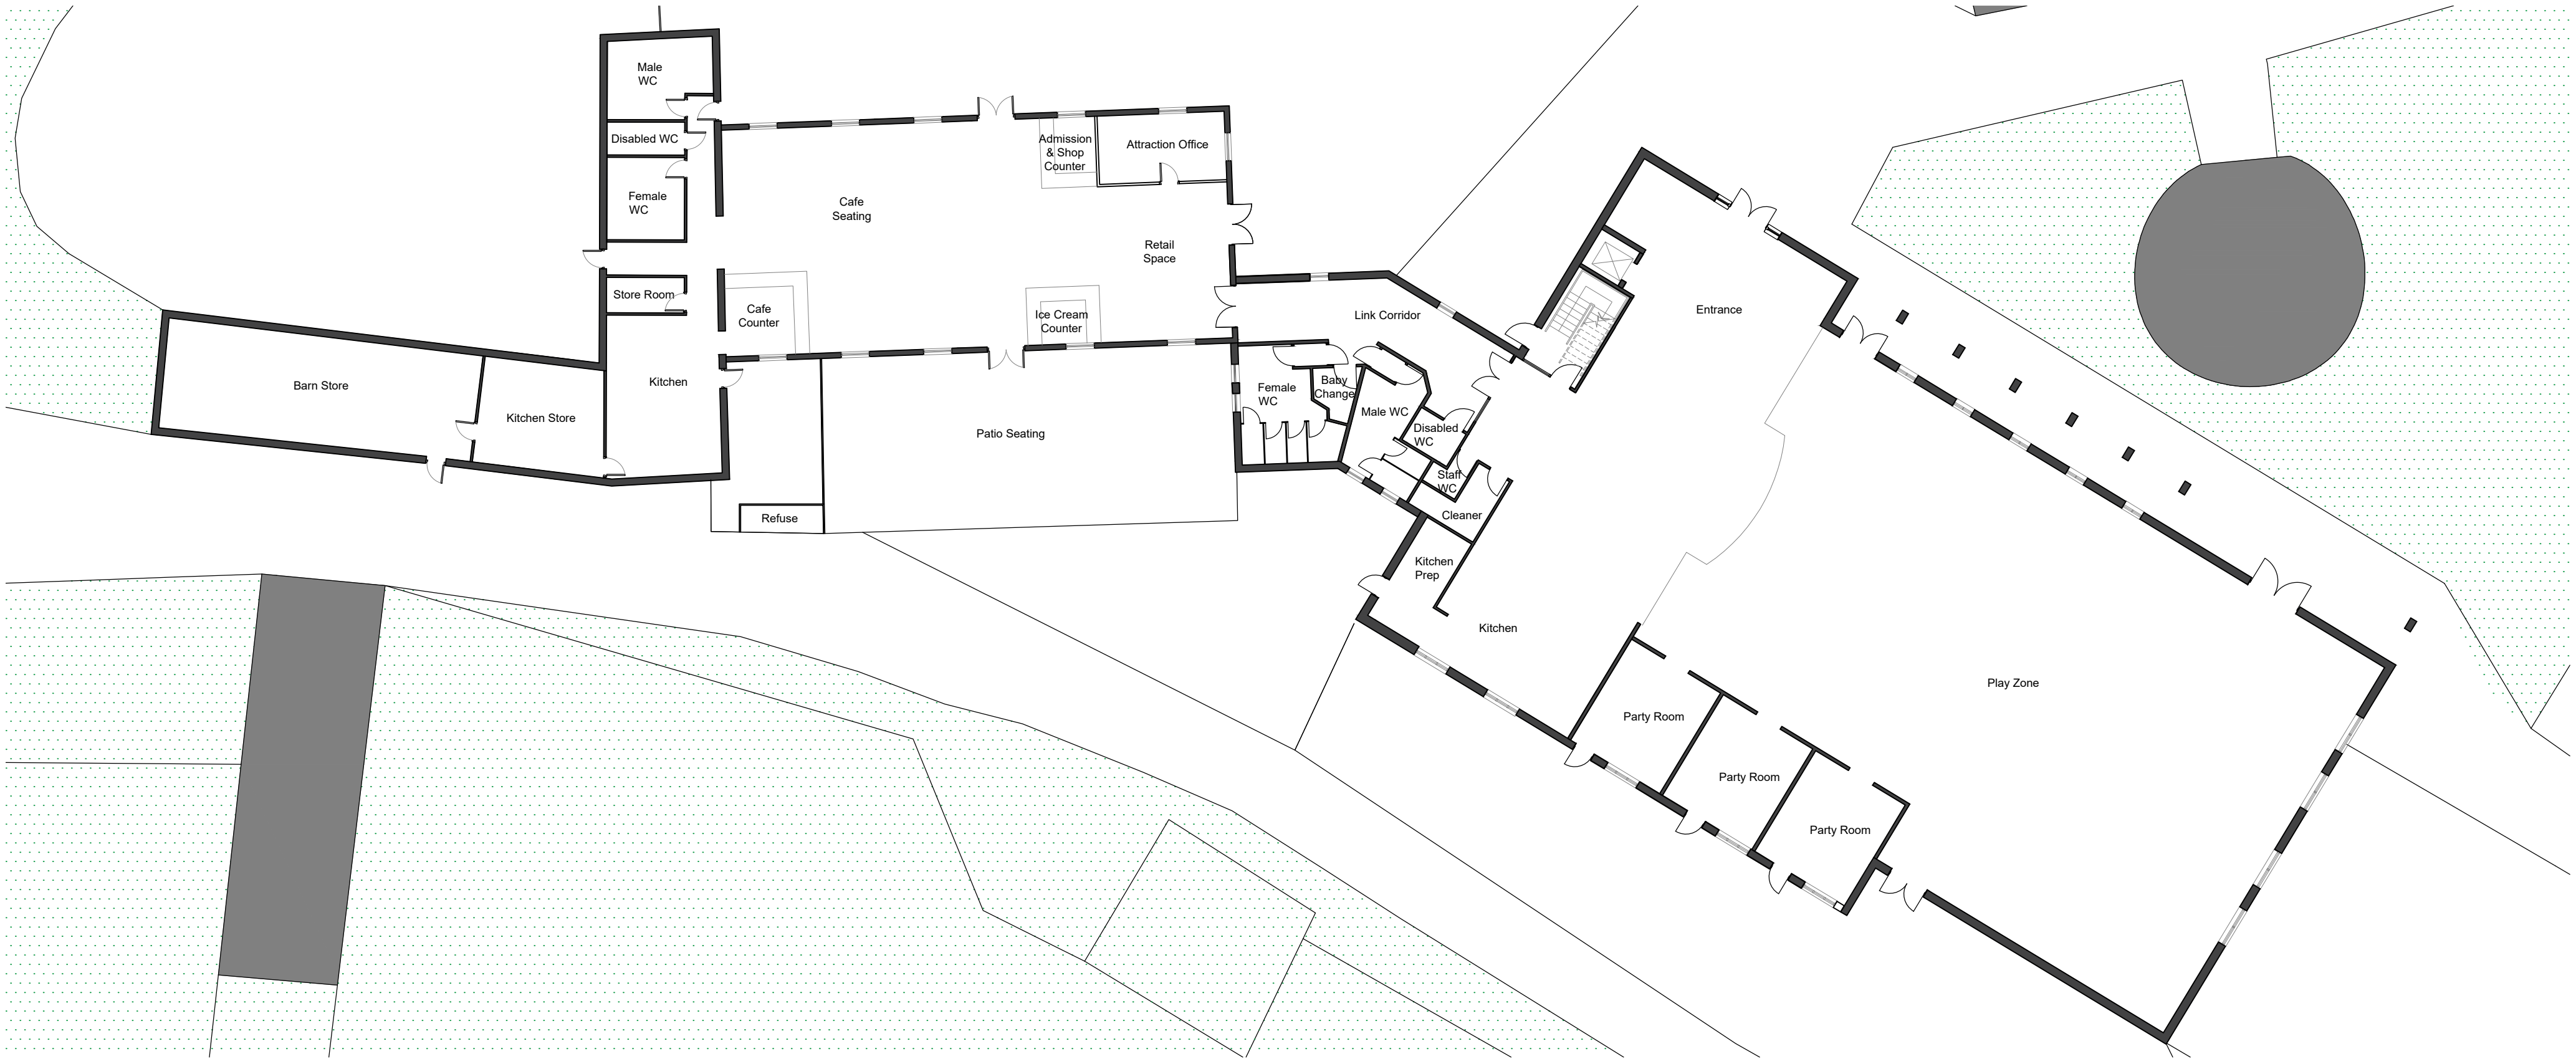


4 Proposed Floorplan - Cafe & Diverse Abilities 'Treehouse' Building

1:200

NOTES

INDICATIVE FLOORPLANS
Building Survey not completed

Building plans and internal layouts for Diverse Abilities 'Treehouse' facility and Discovery Village building are based on submitted planning drawings 8/20/0365/CONDR (granted 15/09/2020) and 8/24/0281/FUL (withdrawn).

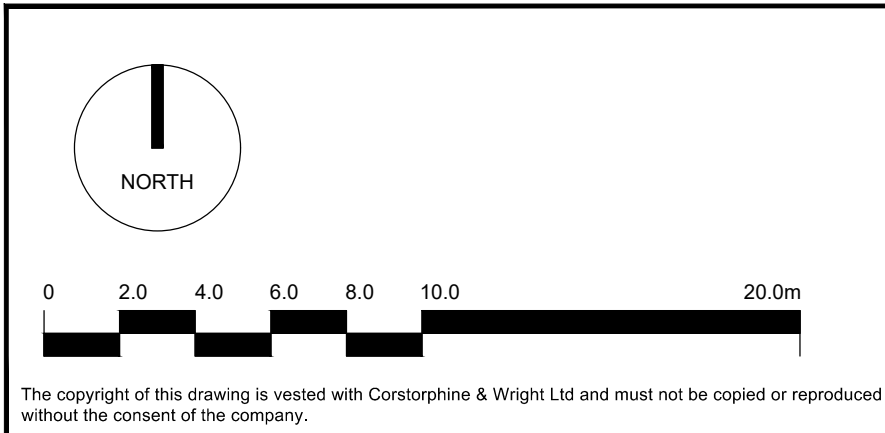

01	Labels Amended	12.02.25	SM	MD
Rev	Description	Date	Draw	Chk

Client
Adventure Wonderland

Project
Adventure Wonderland
Merritown

Drawing Title
Existing & Proposed
Floorplans

Drawing Status
Planning

Corstorphine & Wright

Fordingbridge Studio
27 Glasshouse Studios, Fryem Court Road, Burslem, Fordingbridge SP6 1GX
01425 655 505
corstorphine-wright.com

Drawing No. 241175 - 2005				Revision 01
Drawn SM	Checked MD	Paper Size A1	Scale 1:200	Date 12.02.25



- Notes:**
1. Contractors to check dimensions and notify any discrepancies or errors to the company immediately.
 2. Work to figured dimensions only and to be checked before commencement of work on site.
 3. Drawing is already to scale.
 4. All dimensions in millimeters unless otherwise stated.

Legend:

— Land Boundary

— Site Plan

(CC) Camera Column Mounted




Office Contact:
40 Eaton Avenue, Matrix Park, Buckshaw Village,
Chorley, Lancashire, PR7 7NA

Tel: 01772 450 970

Emails: Planning@parkingeye.co.uk

Client:	Wonderland Park Limited	
Project:	Adventure Wonderland	
Title:	Site Plan	
Scale:	1:500	
Drawn:	<i>Yaseen Laher, Y.Laher</i>	
Date:	13/05/24	
Drawing Reference Number:		C-28892-002
Drawing Rev:		Rev B

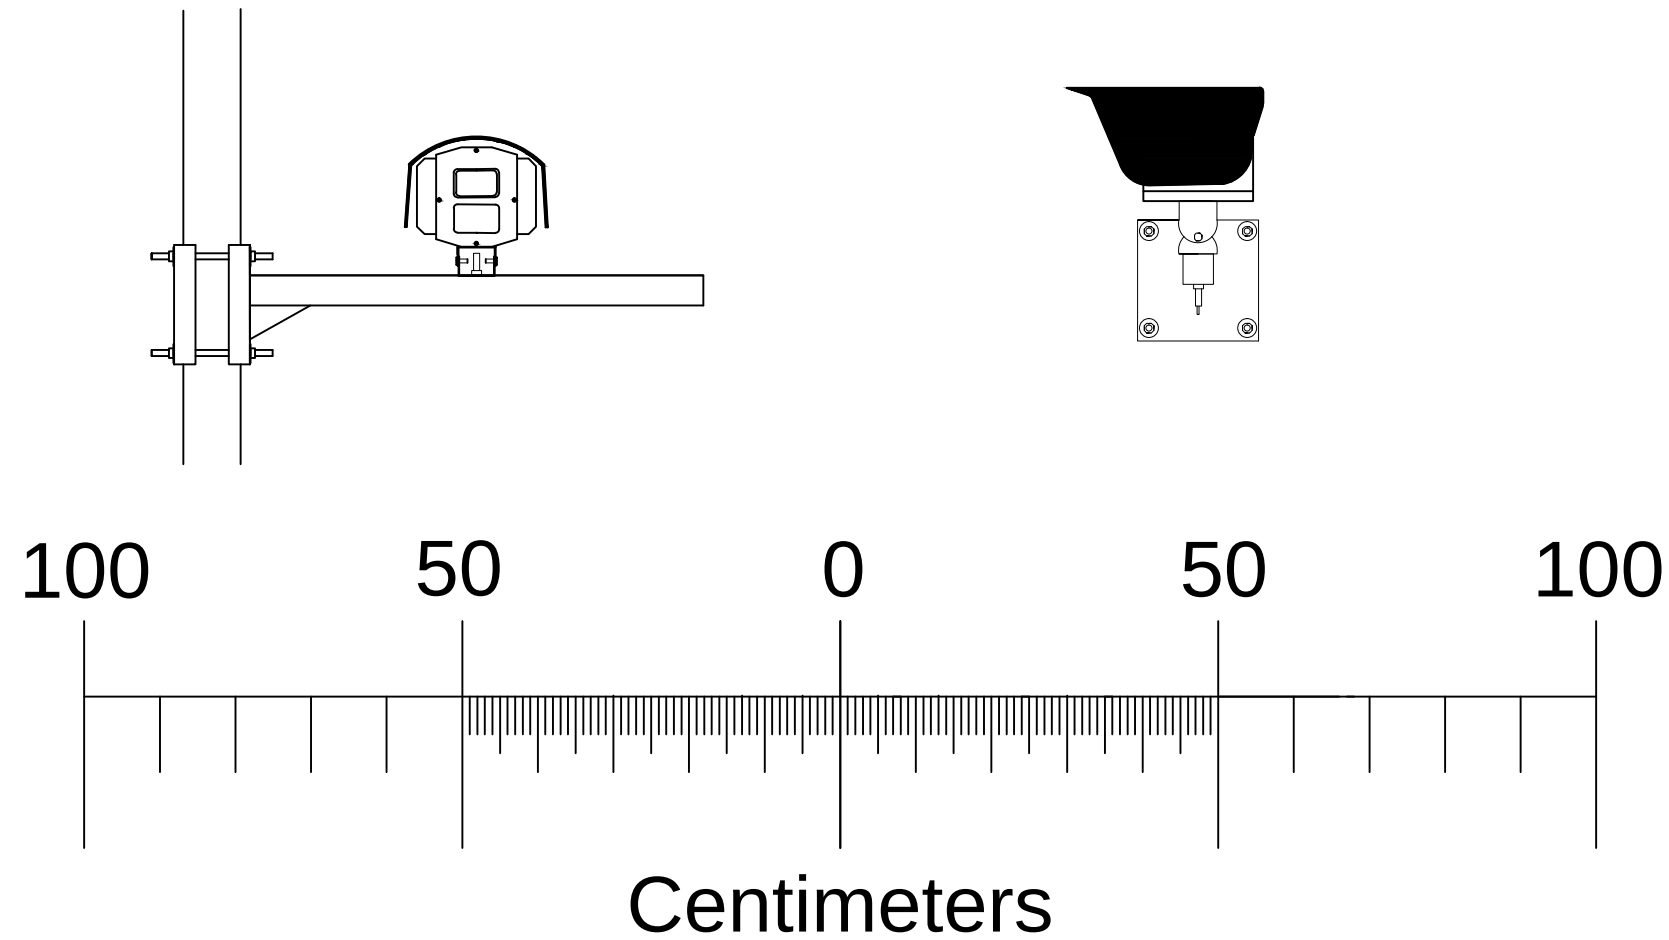


Notes:




1. Contractors to check dimensions and notify any discrepancies or errors to the company immediately.
2. Work to figured dimensions only and to be checked before commencement of work on site.
3. Drawing is already to scale.
4. All dimensions in millimeters unless otherwise stated.



KEY FEATURES:

- The ability to capture multiple lanes of traffic with a single camera;
- An increased field of view meaning less time spent aligning cameras high reliability and read accuracy;
- No requirements for lane management in certain situations;
- A more accurate ANPR recognition engine.

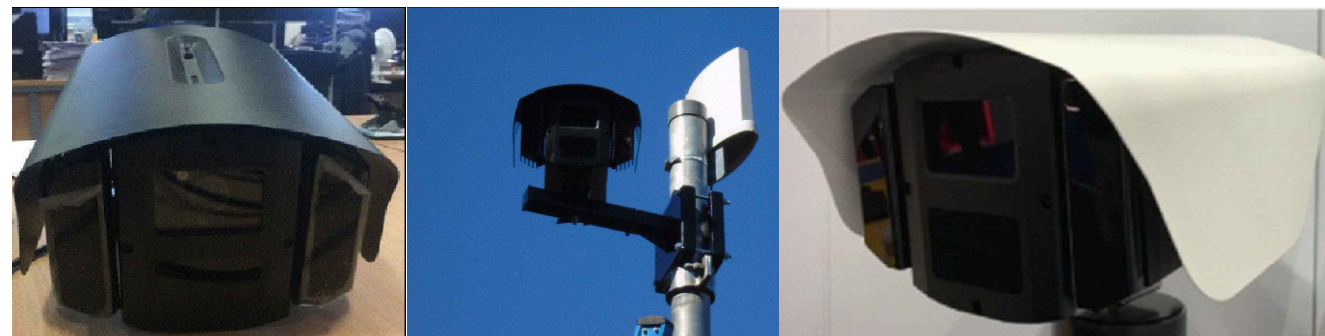

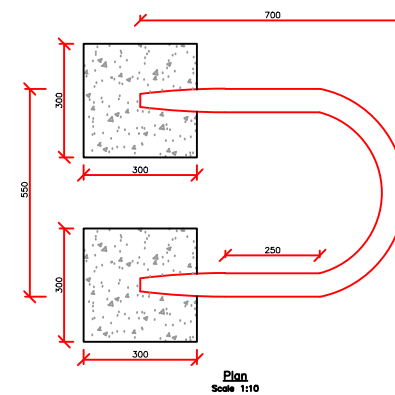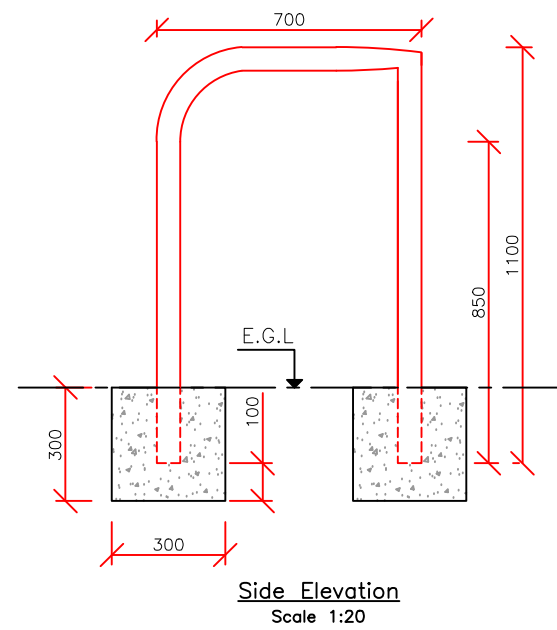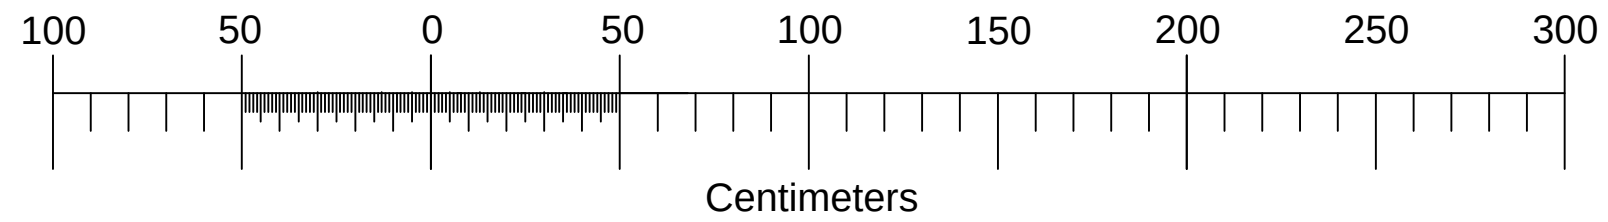




- Notes:**
1. Contractors to check dimensions and notify any discrepancies or errors to the company immediately.
 2. Work to figured dimensions only and to be checked before commencement of work on site.
 3. Drawing is already to scale.
 4. All dimensions in millimeters unless otherwise stated.



Office Contact:
40 Eaton Avenue, Matrix Park, Buckshaw Village,
Chorley, Lancashire, PR7 7NA

Tel: 01772 450 970
Emails: Planning@parkingeye.co.uk

Client:	ParkingEye Ltd	
Project:	Standard Details	
Title:	Column Protector	
Scale:	1:20	
Drawn:	<i>Yaseen Laher, Y.Laher</i>	
Date:	13/04/22	
Drawing Reference Number:	D-0000-006	
Drawing Rev:	Rev C	

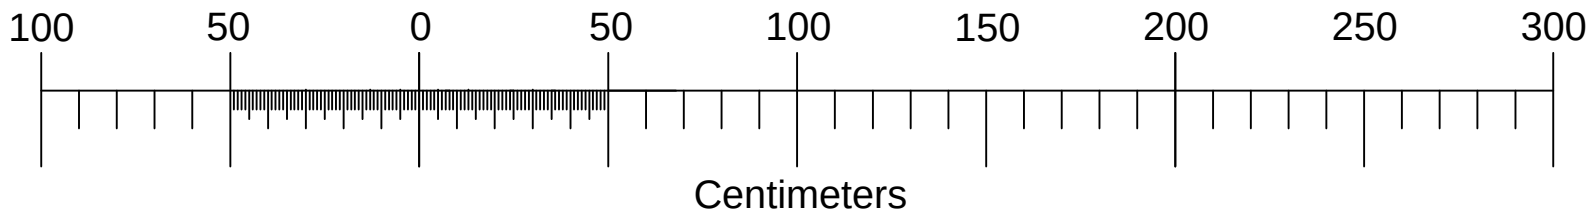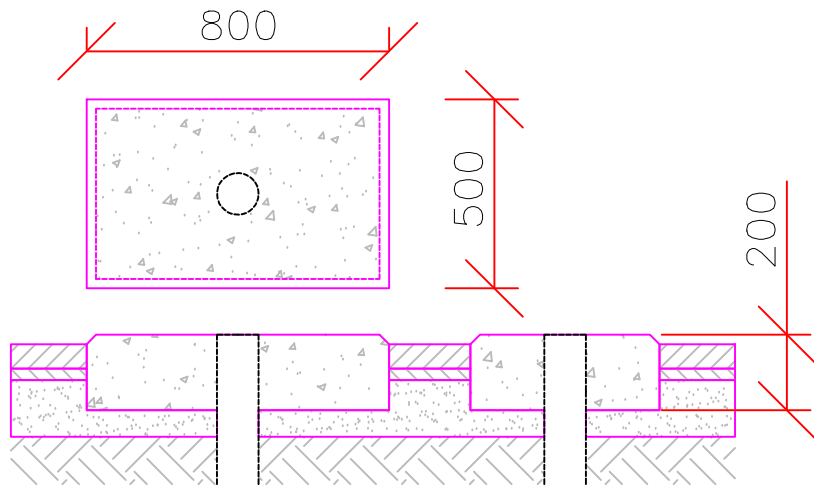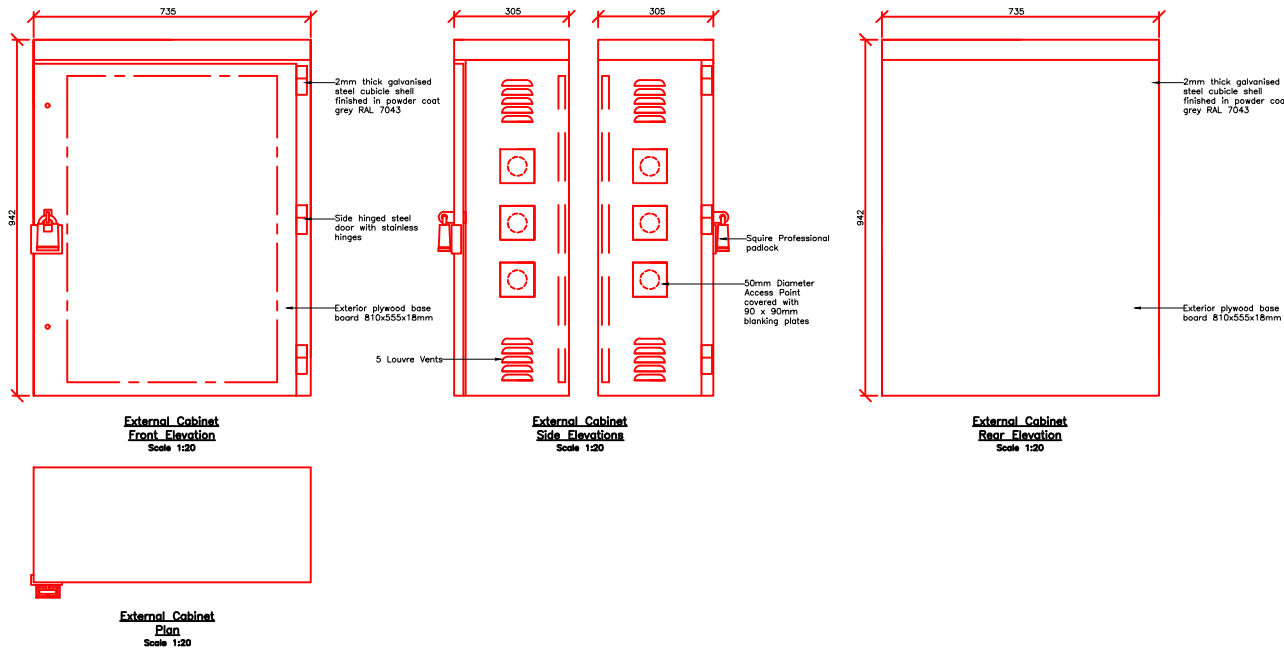

- Notes:**
- Contractors to check dimensions and notify any discrepancies or errors to the company immediately.
 - Work to figured dimensions only and to be checked before commencement of work on site.
 - Drawing is already to scale.
 - All dimensions in millimeters unless otherwise stated.



Office Contact:
40 Eaton Avenue, Matrix Park, Buckshaw Village,
Chorley, Lancashire, PR7 7NA
Tel: 01772 450 970
Emails: Planning@parkingeye.co.uk

Client:	Parkingeye Ltd
Project:	Standard Details
Title:	External Cabinet
Scale:	1:20
Drawn:	Yaseen Laher
Date:	21/11/24
Drawing Reference Number:	C-0000-004
Drawing Rev:	Rev A