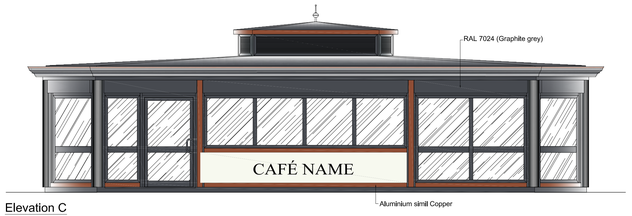

Elevation C
scale 1:50

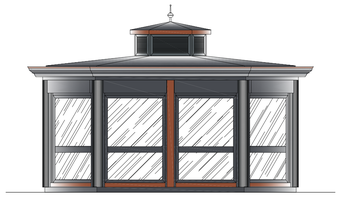

Elevation D
scale 1:50

Elevation A
scale 1:50

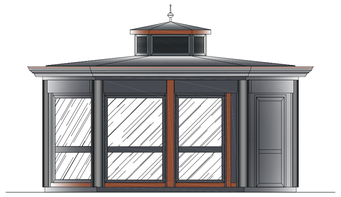

Elevation B
scale 1:50

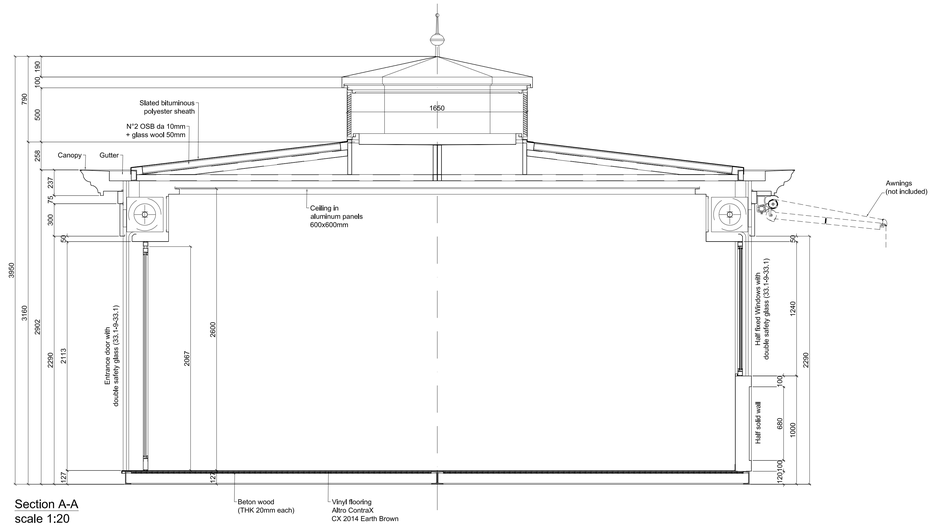

Section A-A
scale 1:20

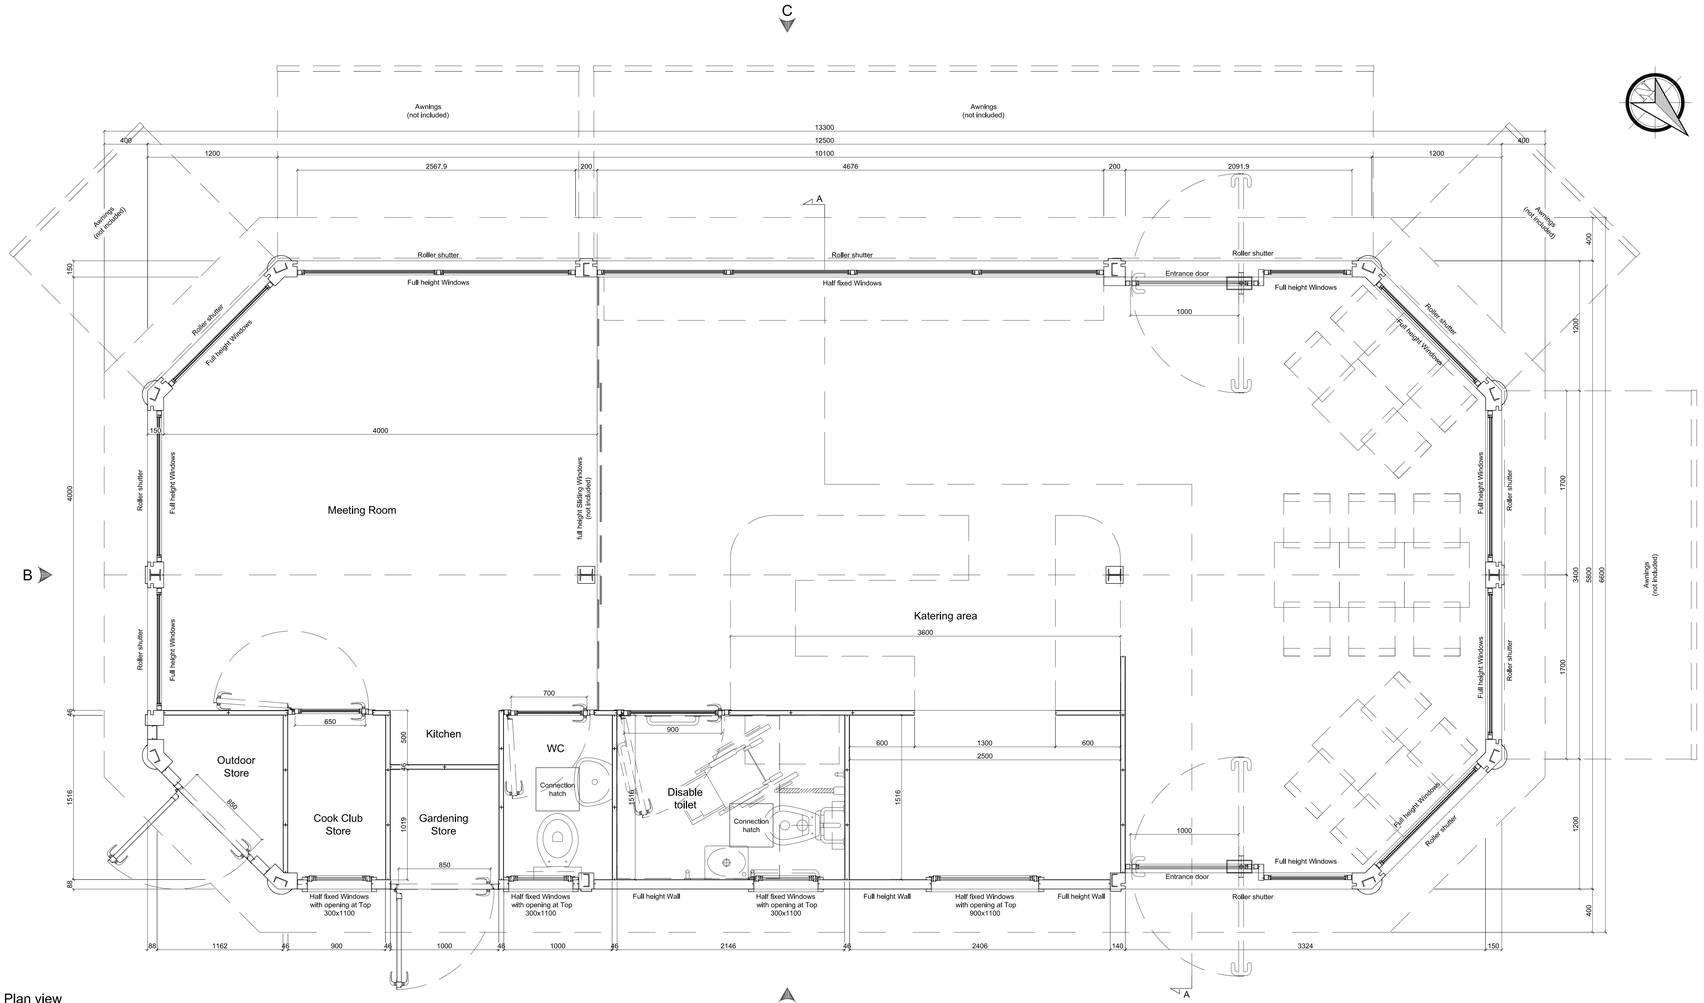

Plan view
scale 1:20

ASTECO INDUSTRIA s.r.l.
Steel Structures and Modular Buildings
Via della Ecologia, snc - SANTA PALOMBA 00071 POMEZIA (ROMA)

Aziende Certificate SOA OS18-A classe III e UNI EN ISO 9001:2015

DRAWN	GL
CHECKED DS	MR
CHECKED DS	SZ
APPROVED DT	MF
CHECKED RLOG	FF
DATE	12/10/20

Project title: Churchill Gardens Community Cafe Concept
Project Address:
Client: Jacqui van Bommel - Senior Landscape Architect
Drawing title: Catering Kiosk 12500 X 5800 X 3650 h
Paper size: A0

NOTE:

DRAWING Nr. AIC 02/19
REV. X X X X X X X X 8 9 10

ASTECO INDUSTRIA reserves the ownership rights on this drawing and the same cannot be reproduced or transferred to third parties without its written authorization.

Mod. 18.18 Rev.01