




Location Plan
Scale 1:1250






Block Plan
Scale 1:500





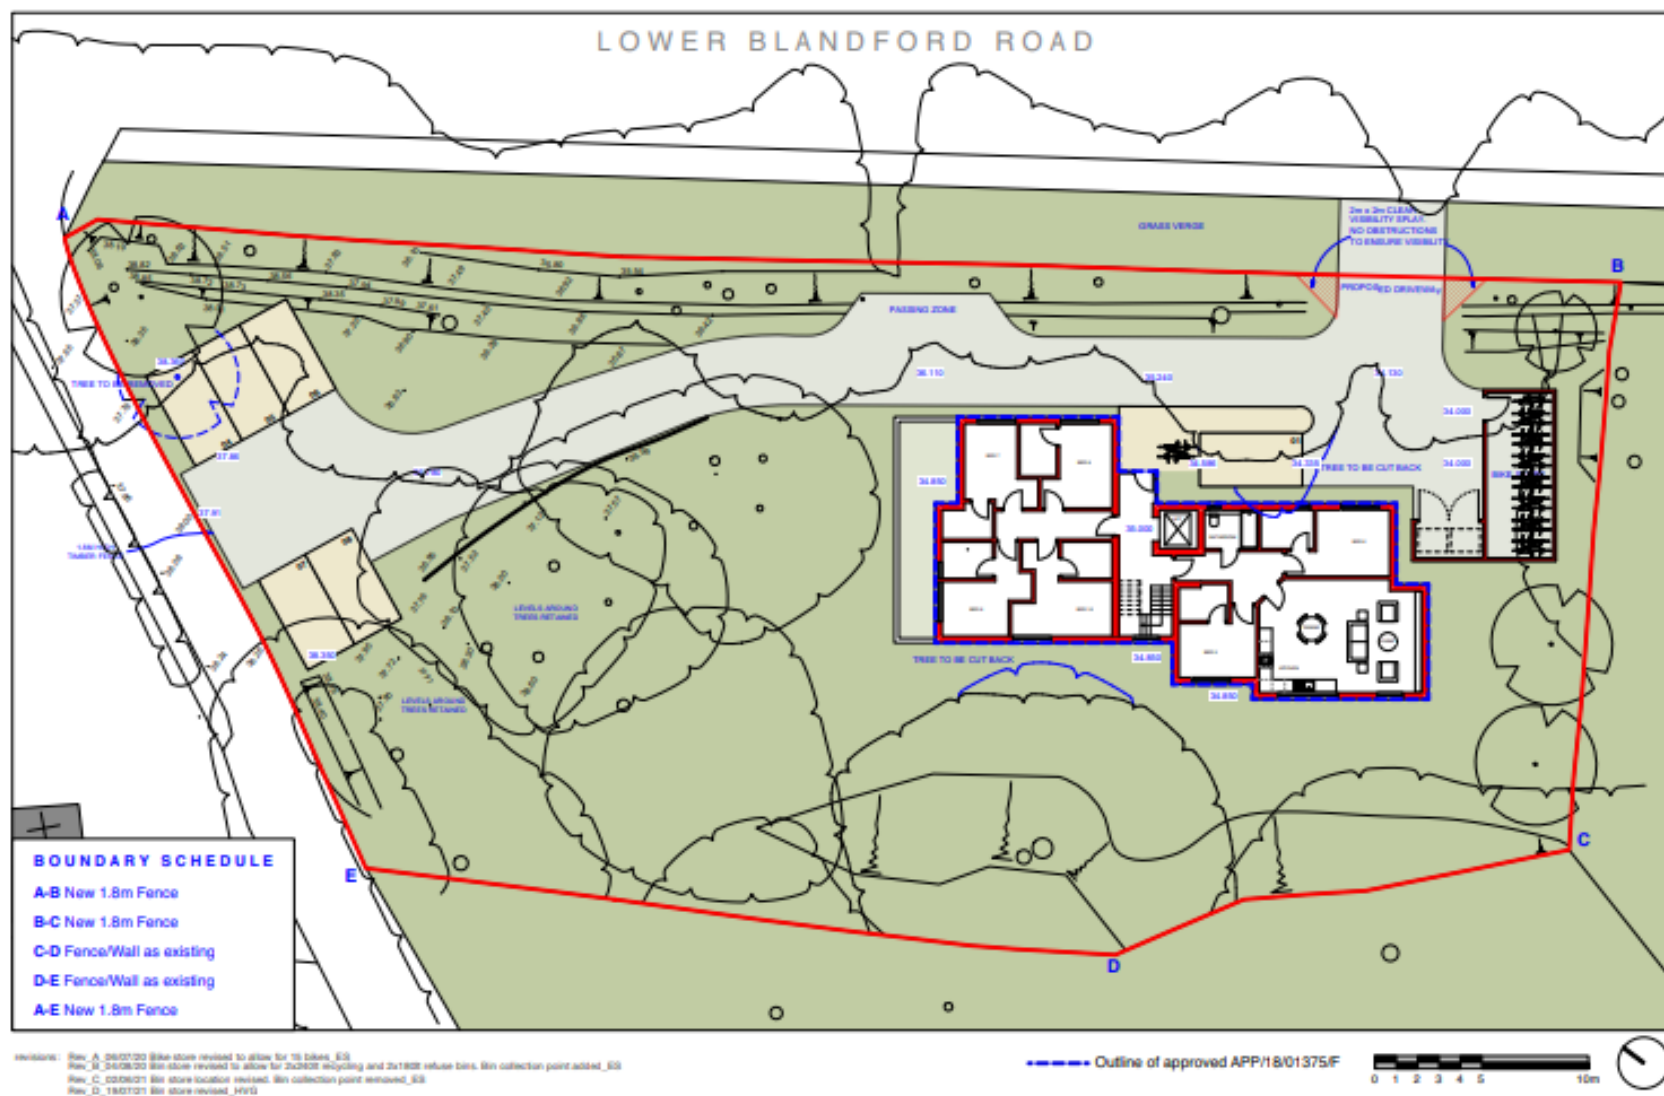



Ground Floor Plan

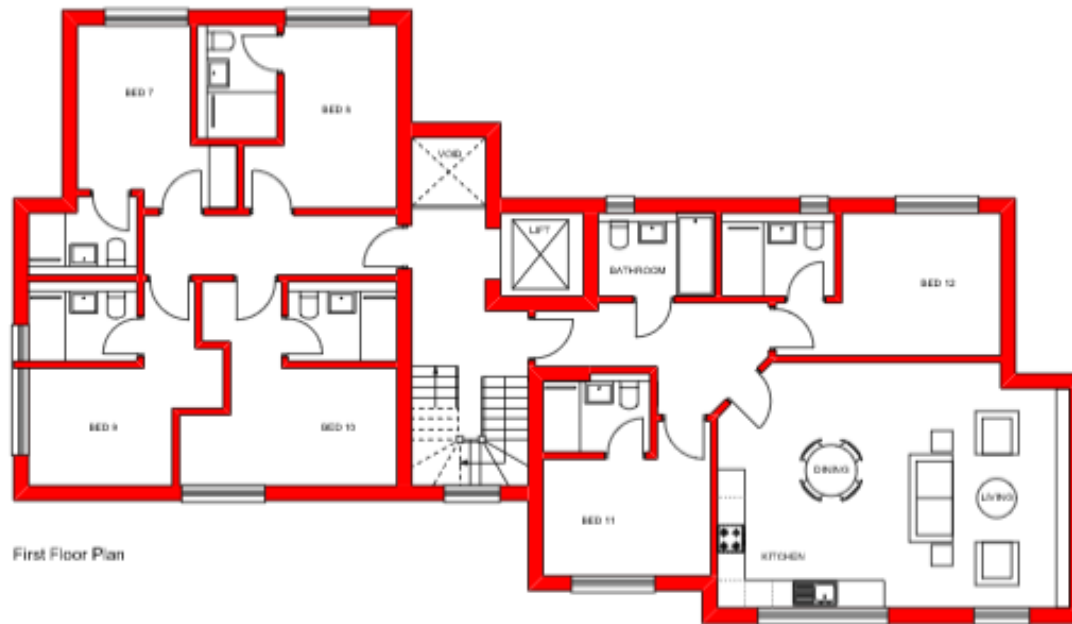

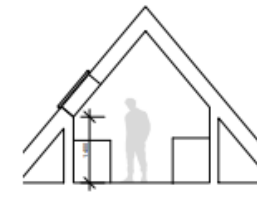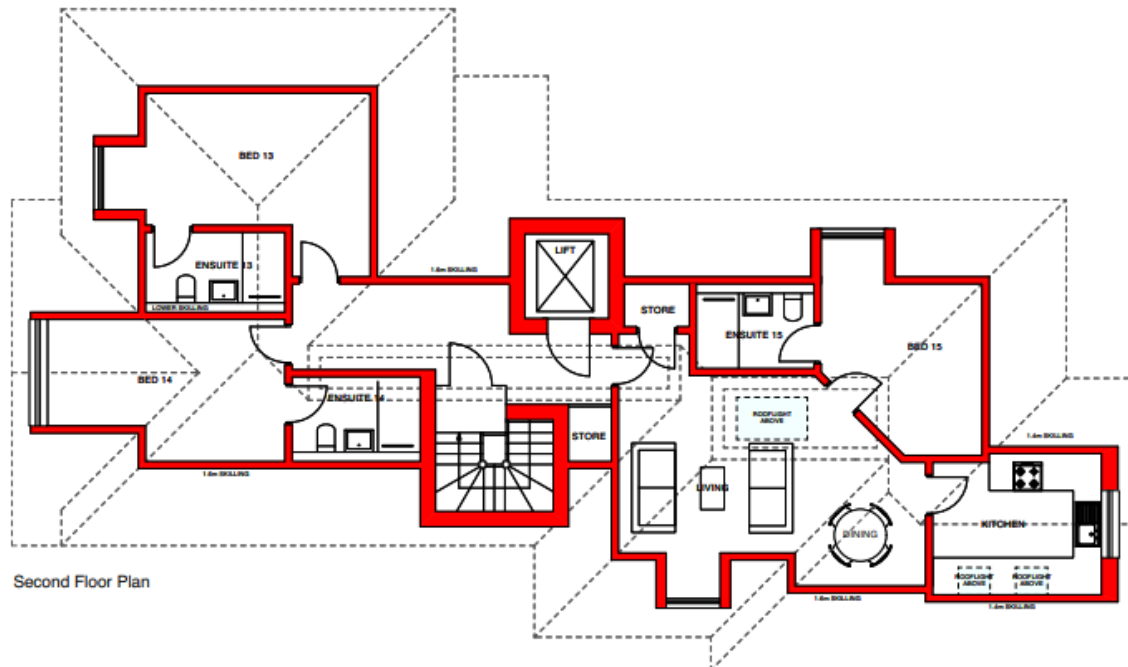

revisions: Rev_A_06/07/20 Rooflights added_ES
 revisions: Rev_B_10/12/21 Dormer added to living area @ second floor level_HVG
 revisions: Rev_C_13/12/21 Kitchen skilling line and velux revised @ second floor level_HVG

MATERIALS

1. Brick
2. Tile cladding
3. Render painted white
4. Artificial stone
5. Clay roof tiles
6. Timber cladding



Front Elevation (North East Elevation)

MATERIALS

1. Brick
2. Tile cladding
3. Render painted white
4. Artificial stone
5. Clay roof tiles
6. Timber cladding



OG Obscure Glazing



revisions: Rev_A_28/07/20 Initial window revised_EB
 revisions: Rev_B_12/12/21 Second Floor kitchen window revised_CL
 revisions: Rev_C_01/07/22 Downer window added_WVG

MATERIALS

1. Brick
2. Tile cladding
3. Render painted white
4. Artificial stone
5. Clay roof tiles
6. Timber cladding



revisions: Rev. A, 08/07/2020 floor levels added, existing revised, JJB
 revisions: Rev. B, 10/12/2021 Dormer added to living area of second floor level, HWG


MATERIALS

1. Brick
2. Tile cladding
3. Render painted white
4. Artificial stone
5. Clay roof tiles
6. Timber cladding



Rear Elevation (South West Elevation)

revisions: Rev_A_06/07/20 New value windows added, existing revised_5/5
revisions: Rev_B_10/12/21 Spinnier added to living area @ second floor level_HVS
revisions: Rev_C_13/12/21 Kitchen skirting line and value revised @ second floor level_HVS

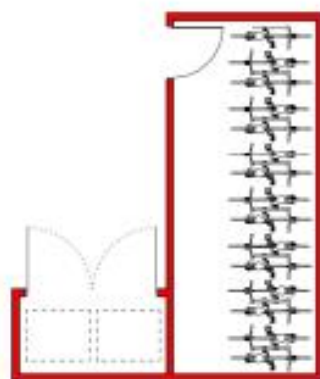

Bike and Bin Store Plan
Scale 1:100



North-East Elevation
Scale 1:100



South-East Elevation
Scale 1:100




South-West Elevation
Scale 1:100




North-West Elevation
Scale 1:100

revisions: Rev_A_06/07/20 Bike store revised to allow for 15 bikes_EB
Rev_B_06/08/20 Bin store revised to allow for 2x1800 recycling and 2x1800 refuse bins. Elevations revised accordingly_EB
Rev_C_19/07/21 Bin store revised_HVG




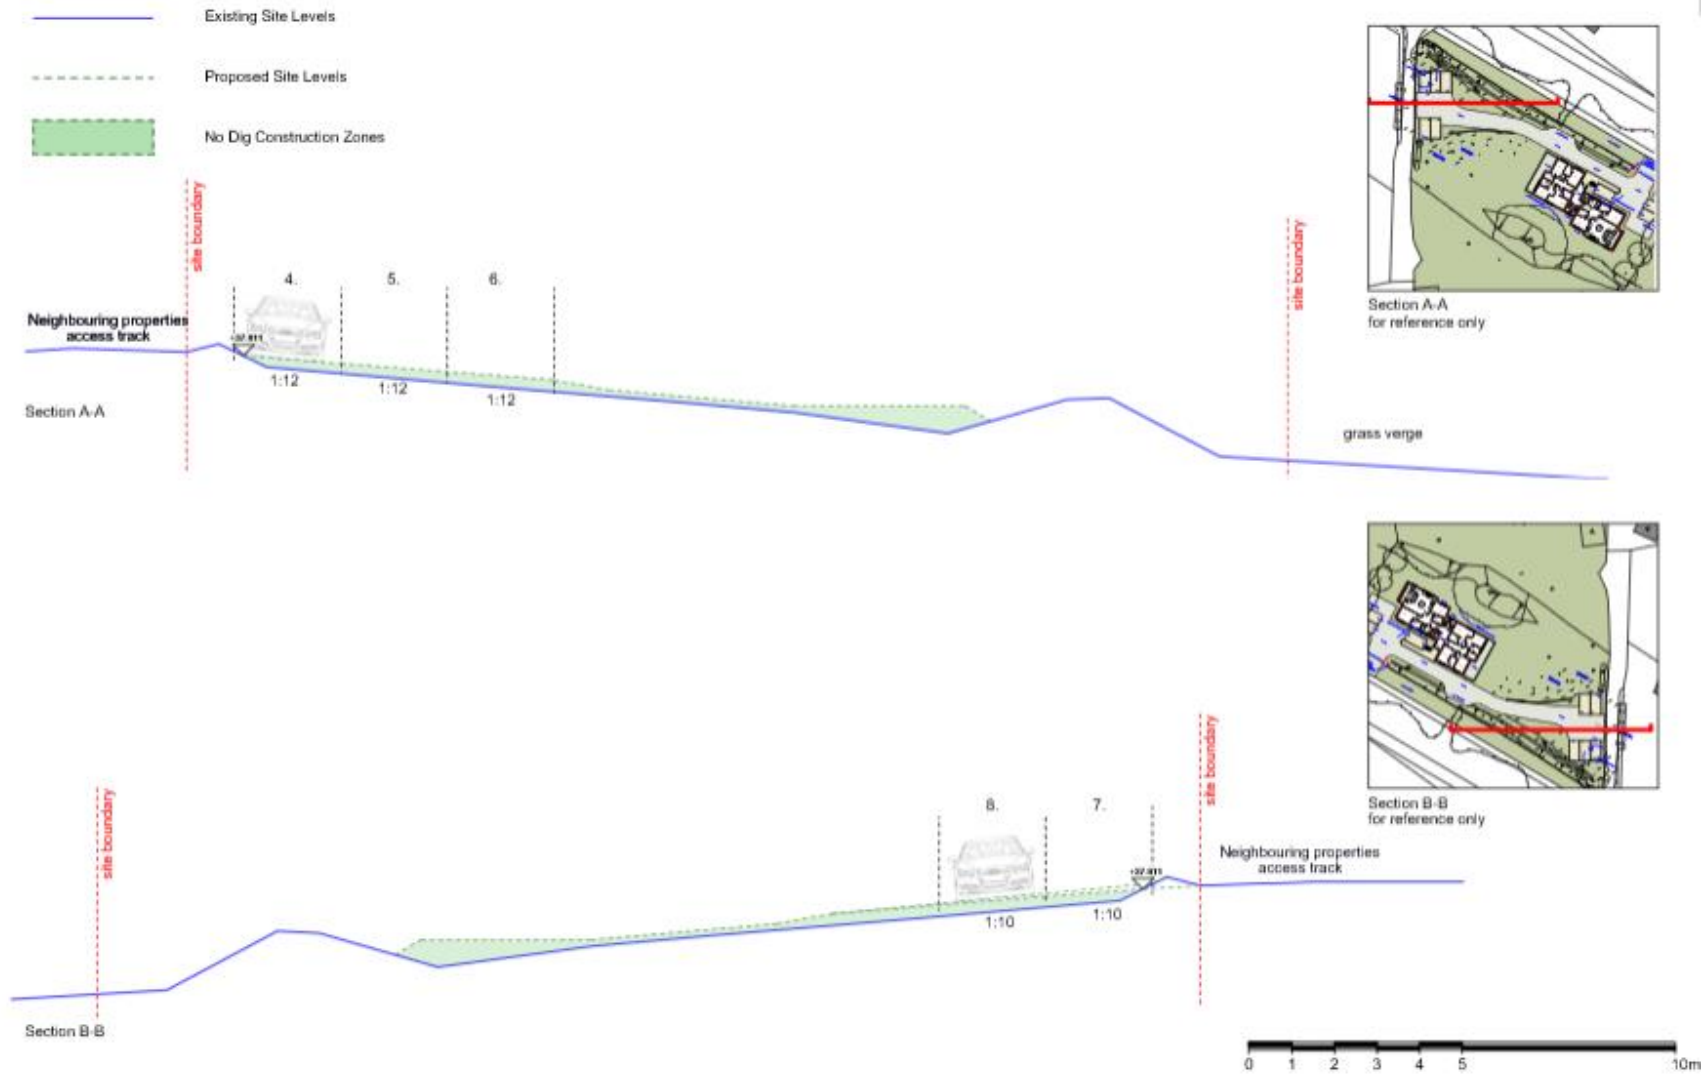

- Existing Site Levels
- Proposed Site Levels
- No Dig Construction Zones

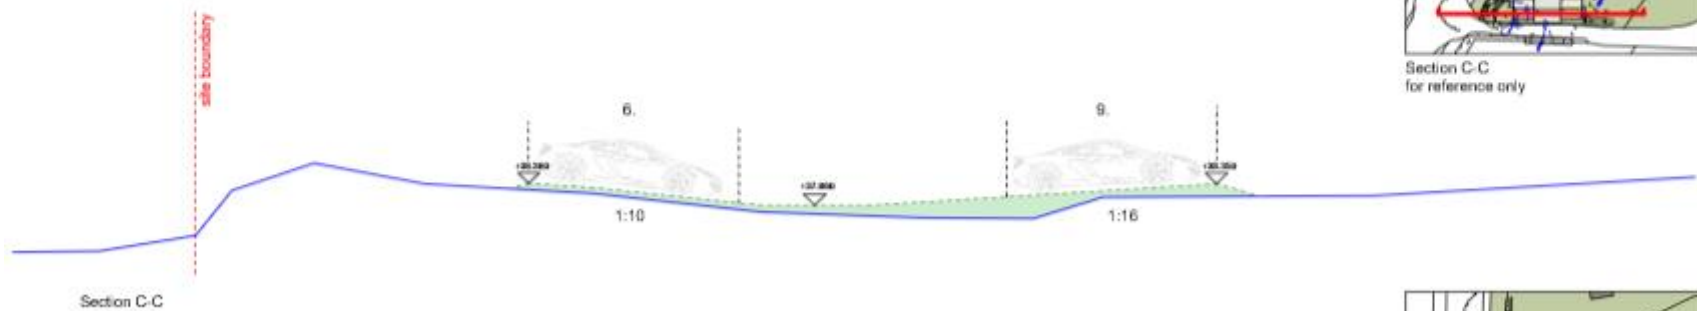


Section C-C
for reference only

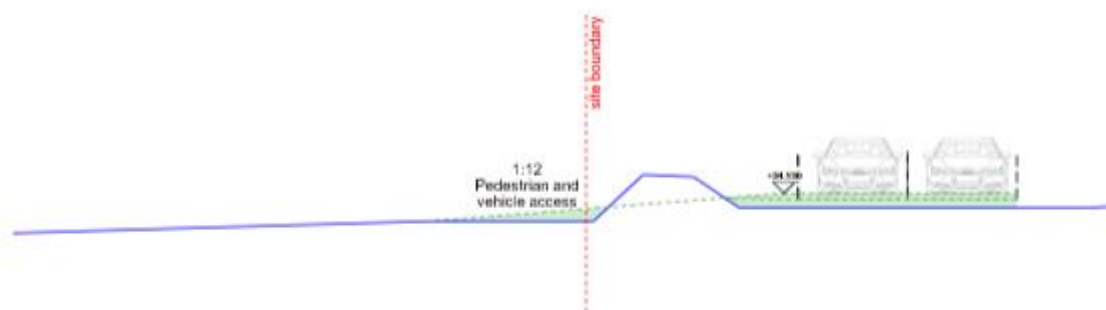


Section D-D
for reference only



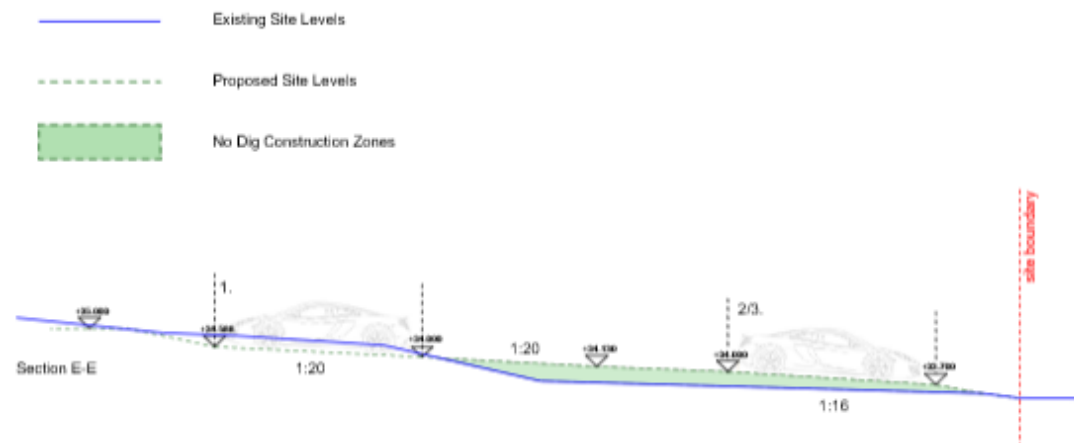

Section E-E
for reference only

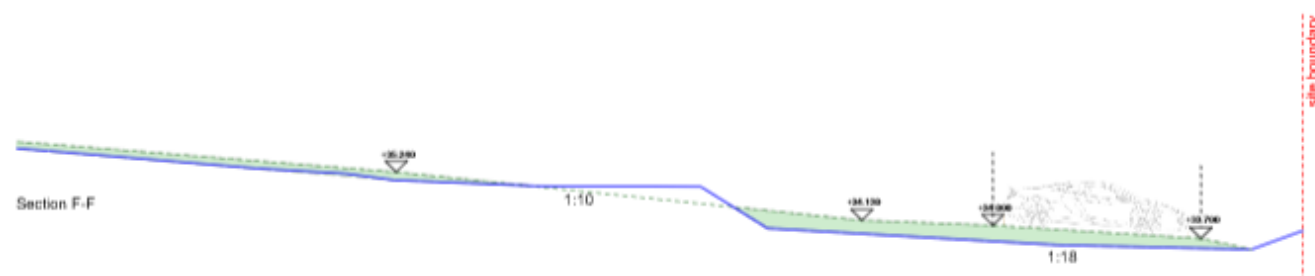

Section F-F
for reference only



