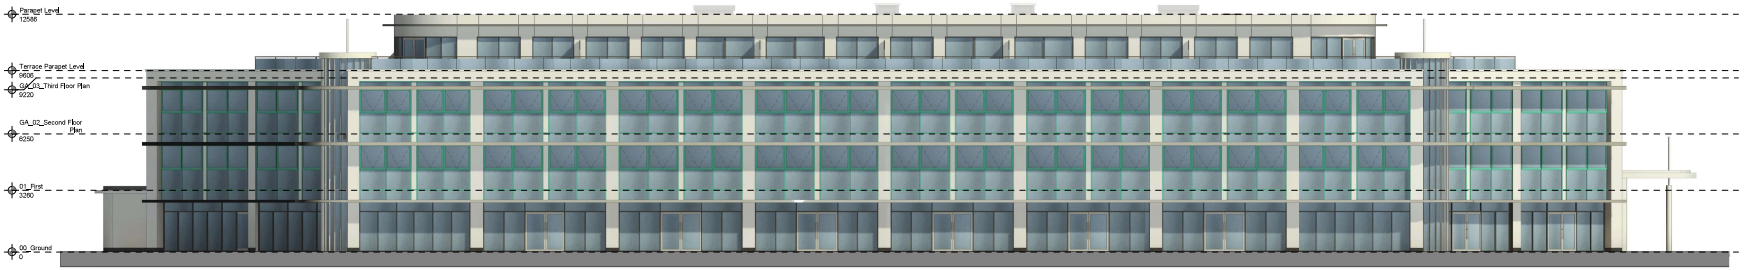

1 / 200 **South Elevation**
Scale - 1 : 100

2 / 200 **North Elevation**
Scale - 1 : 100

4 / 200 **East Elevation**
Scale - 1 : 100

3 / 200 **West Elevation**
Scale - 1 : 100

OG = Opaque Glass

Notes
- All drawings are subject to Planning and Building Control consent.
  The details shown are for design intent purposes only and are subject to further design development with suppliers and sub-contractors.
- Proposals subject to consultation and approval from Local Authority Building Control or an Approved Inspector.
- All setting out dimensions should be checked on-site prior to construction and any inconsistencies and/or omissions should be reported to the Architect immediately.

0 1 2 3 4 5m
Scale 1 : 100

Rev	Date	Details	Drawn	Chkd
B	010623	North facing windows design amended, opaque glass added	JV	JT
A	110422	Drawing amendments as per the planning comments	JV	JT

Issued for: **PLANNING**

Project Name: Captain's Club Hotel & Spa Extension

Project No: 20016
Scale: 1 : 100@A0

Drawing: Proposed GA Elevations

Dwg No: 200
Rev: B

BrightSPACE architects
27 Glasshouse Studios, Fryern Court Road, Fordingbridge, Hampshire, SP6 1QX
T: (01425) 655800/653039 www.brightspacearchitects.com

© BrightSpace Architects Ltd. Contractors must work only to figured dimensions and not to be scaled off this drawing. Registered Office: 27 Glasshouse Studios, Fordingbridge, Hampshire, SP6 1QX, Registered Number 5135808