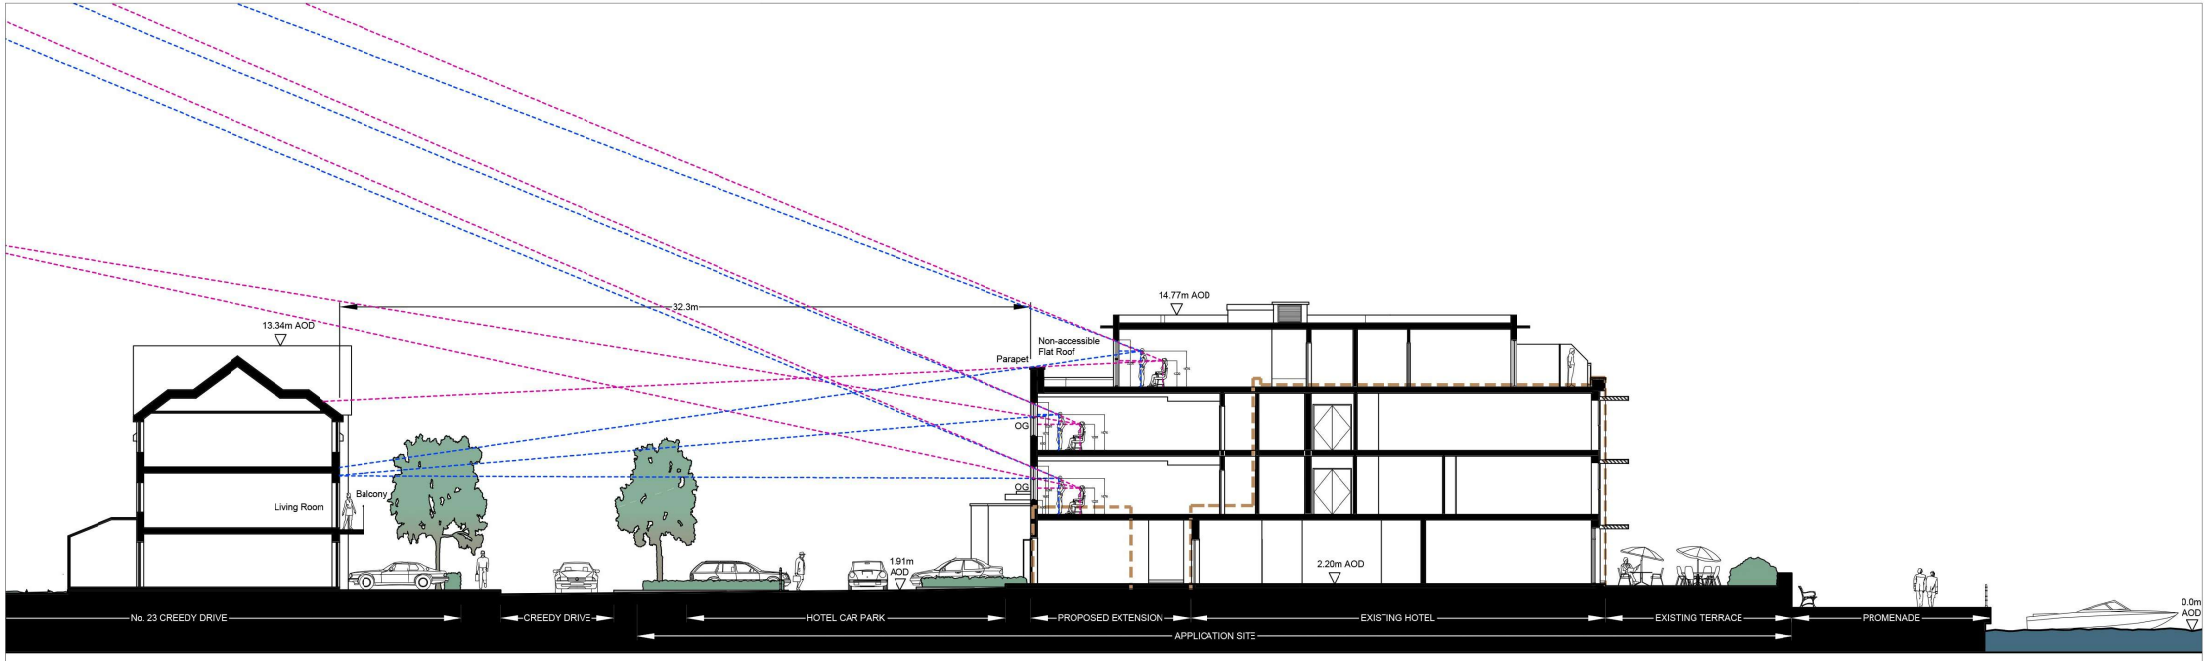

Proposed Site Section A-A

0 5 10 15m

Scale 1:250

Outline of existing building

Standing viewing angles through fully transparent part of window

Sitting viewing angles through fully transparent part of window

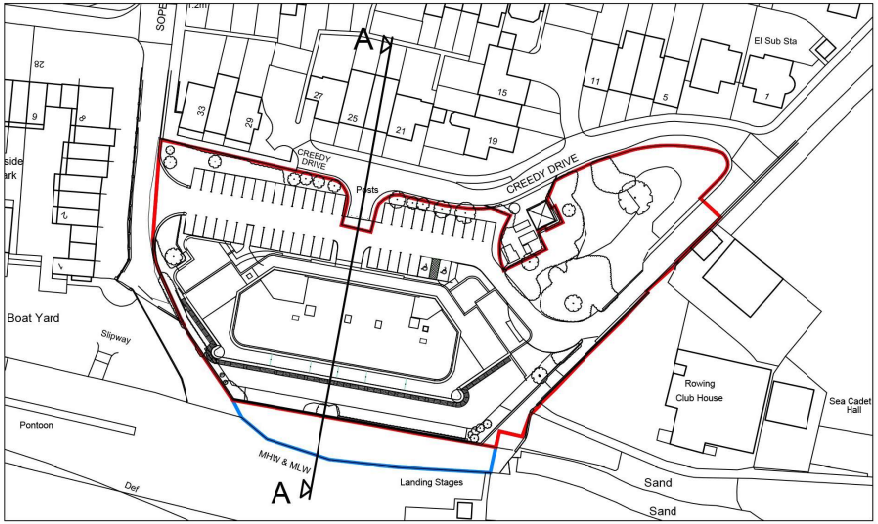

Section Key Plan

0 25 50 75m

Scale 1:1250

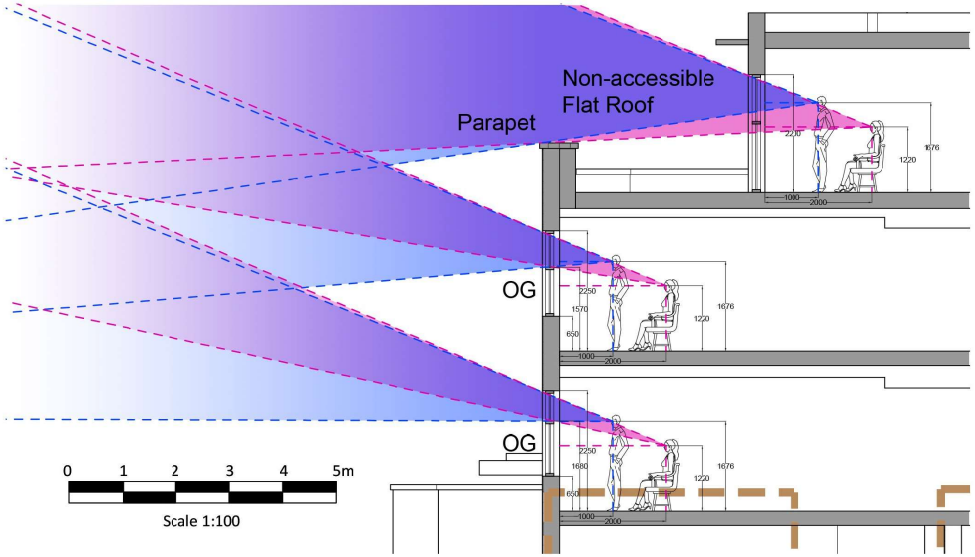

0 1 2 3 4 5m

Scale 1:100

Notes:

- All drawings are subject to Planning and Building Control consent.
- The details shown are for design intent purposes only and are subject to further design development with suppliers and sub-contracters
- Proposals subject to consultation and approval from Local Authority Building Control or an Approved Inspector
- All setting out dimensions should be checked on-site prior to construction and any discrepancies and/or omissions should be reported to the Architect immediately

Rev.	Date	Details	Drawn	Chckd
B	04/08/23	North facing windows design amended, opaque glass added	JT	JT
A	11/04/23	Drawing amended to planning comments	JT	JT

Drawn By: JT
Project No: 20016
Date: 10/11/22
Scale: 1:250 @A3
Checked By: JT
Dwg No: 009
Date: 10/11/22
Rev: B

Issued for: PLANNING

Project/Client: Captain's Club Hotel & Spa

Drawing: Proposed Site Section (with viewing angles)

BrightSPACE architects
27 Glasshouse Studios, Fryern Court Road, Fordingbridge, Hampshire, SP6 1QX
T: (01425) 655806
www.brightspacearchitects.com

© BrightSpace Architects Ltd. Contractors must work only to figured dimensions which are to be checked on site. Registered Office - 17 Northover Rd, Pennington, Lymington, Hampshire, SO41 8GU. Registered Number - 07390008