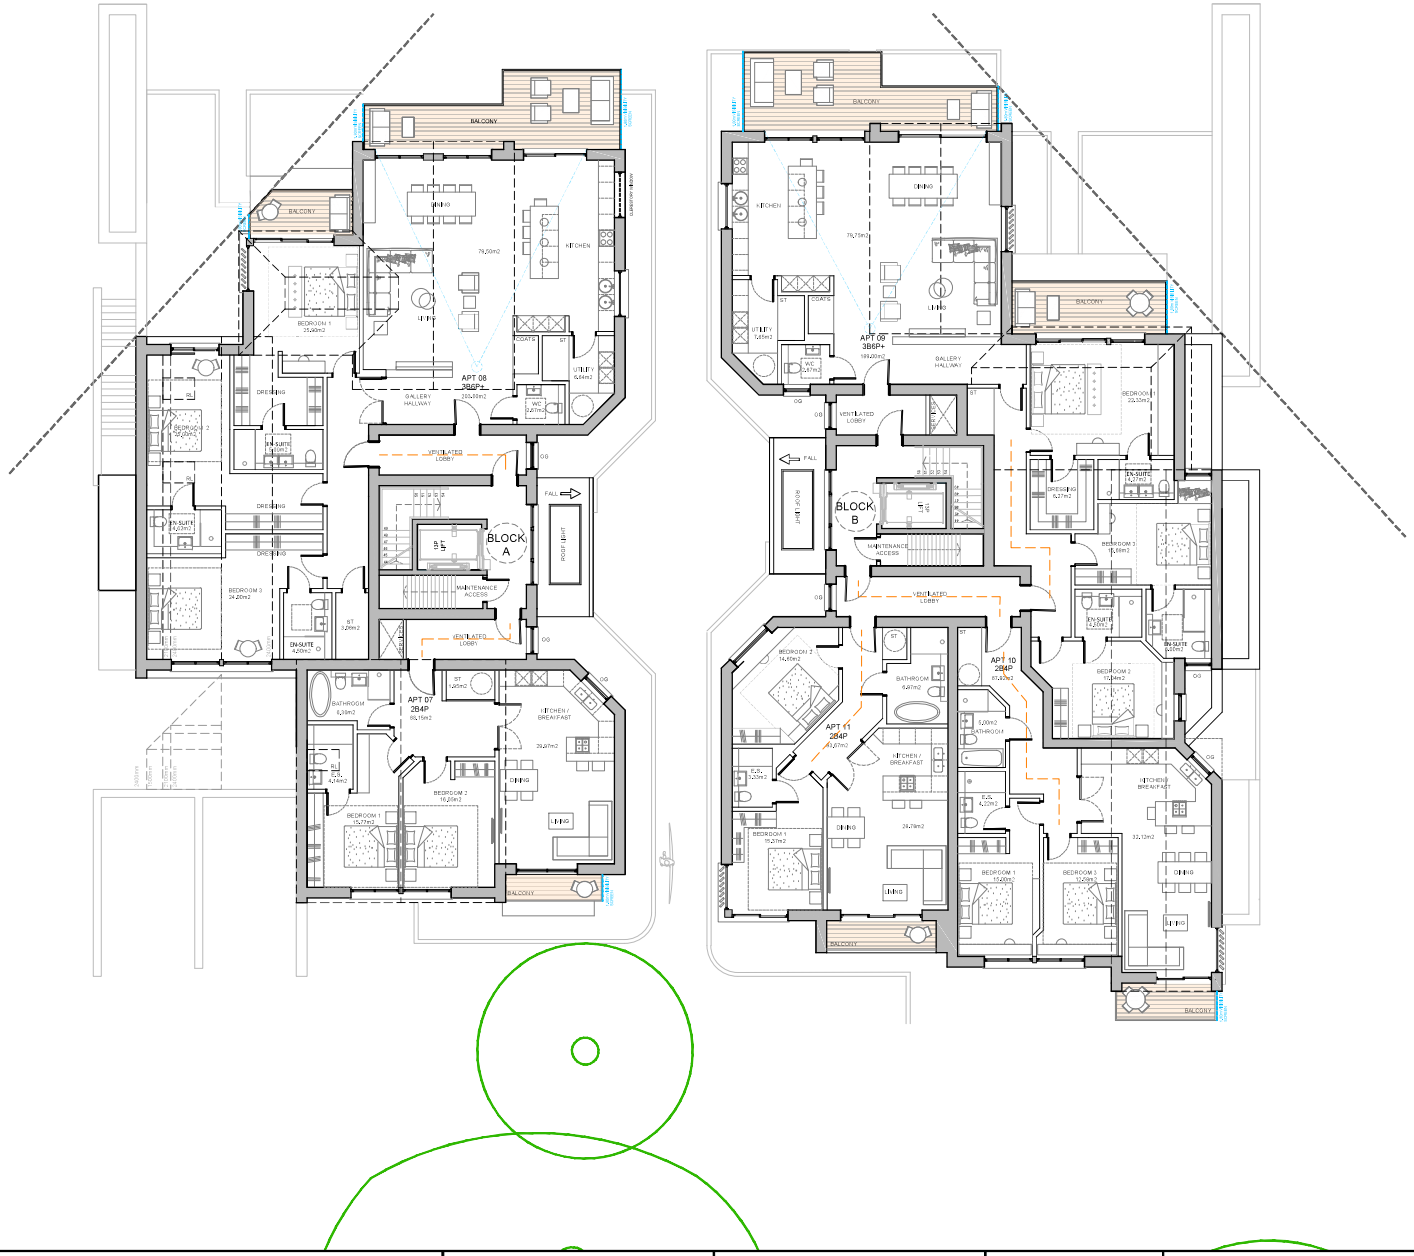

Notes:

- All drawings are subject to Planning and Building Control consent.
- The details shown are for design intent purposes only and are subject to further design development with suppliers and sub-contracters
- Proposals subject to consultation and approval from Local Authority Building Control or an Approved Inspector
- All setting out dimensions should be checked on-site prior to construction and any discrepancies and/or omissions should be reported to the Architect immediately

0 2 4 6 8 10m

Scale 1:200

Rev.	Date	Details	Drawn	Chkd
01	23/11/24	T1 added.	MBC	DH
00	18/06/24	Preliminary issue.	MBC	DH

Drawn By: MBC
Project No: 22047
Date: 18/06/2024
Scale: 1:200 @A3
Checked By: DH
Dwg No: P005
Date: 18/06/2024
Rev: 01

Issued for:

PLANNING APPLICATION

Project/Client:
31-33 Wharncliffe Road
Hoburne Developments

Drawing:
Second
Floor Plan

BrightSPACE architects
27 Glasshouse Studios, Fryern Court Road, Fordingbridge, Hampshire, SP6 1QX
T: (01425) 655806
www.brightspacearchitects.com

© BrightSpace Architects Ltd - Contractors must work only to figured dimensions which are to be checked on site.
Registered Office - 27 Glasshouse Studios, Fryern Court Road, Fordingbridge, Hants, SP6 1QX. Registered Number - OC351536