This drawing is the copyright of Primetower Properties Ltd and should not be copied, reproduced or altered without their written permission. Do not scale. Use figured dimensions only. Figured dimensions are structural dimensions unless specified. All dimensions are to be verified by Contractors and discrepancies notified to the Company before putting work in hand or making shop drawings. Prior to commencing work the Contractor should ensure that they are working to the latest drawing revision. This drawing is for construction use only and does not form any part of a purchase sale agreement whether or not referred to in written correspondence.

REVISION	DESCRIPTION	DATE
A	Planning Issue	08/11/23
B	Revisions following officers comments	12/03/24

Proposed Roof Plan

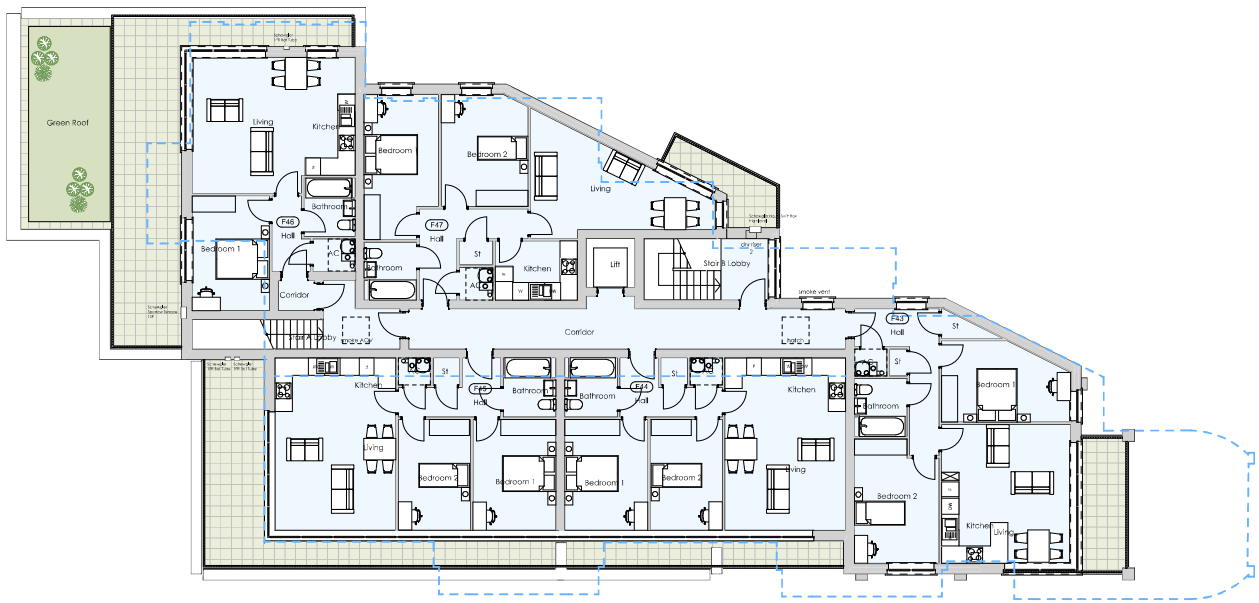

Proposed Sixth Floor

Flat	Level	Bedrooms	Bedspaces	Bathrooms	o/a GIA m2
F01	Ground Floor	1 Bed	1 person	1	45.97
F02	Ground Floor	2 Bed	3 person	1	67.34
F03	Ground Floor	1 Bed	1 person	1	42.80
F04	Ground Floor	2 Bed	4 person	1	71.93
F05	Ground Floor	2 Bed	4 person	1	71.50
F06	Ground Floor	1 Bed	2 person	1	53.96
F07	First Floor	2 Bed	4 person	1	71.50
F08	First Floor	1 Bed	2 person	1	53.96
F09	First Floor	1 Bed	2 person	1	53.96
F10	First Floor	3 Bed	4 person	2	76.07
F11	First Floor	1 Bed	1 person	1	42.92
F12	First Floor	1 Bed	1 person	1	42.80
F14	First Floor	2 Bed	4 person	1	71.93
F15	Second Floor	2 Bed	4 person	1	74.57
F16	Second Floor	1 Bed	2 person	1	55.28
F17	Second Floor	1 Bed	2 person	1	55.00
F18	Second Floor	3 Bed	4 person	2	78.38
F19	Second Floor	1 Bed	1 person	1	44.05
F20	Second Floor	1 Bed	1 person	1	44.05
F21	Second Floor	2 Bed	4 person	1	73.26
F22	Third Floor	2 Bed	4 person	1	71.50
F23	Third Floor	1 Bed	2 person	1	53.96
F24	Third Floor	1 Bed	2 person	1	53.96
F25	Third Floor	3 Bed	4 person	2	76.07
F26	Third Floor	1 Bed	1 person	1	42.92
F27	Third Floor	1 Bed	1 person	1	42.92
F28	Third Floor	2 Bed	4 person	1	73.26
F29	Fourth Floor	2 Bed	4 person	1	71.50
F30	Fourth Floor	1 Bed	2 person	1	53.96
F31	Fourth Floor	1 Bed	2 person	1	53.96
F32	Fourth Floor	1 Bed	2 person	1	53.96
F33	Fourth Floor	1 Bed	1 person	1	42.92
F34	Fourth Floor	1 Bed	1 person	1	42.92
F35	Fourth Floor	2 Bed	4 person	1	73.26
F36	Fifth Floor	2 Bed	4 person	1	71.50
F37	Fifth Floor	1 Bed	2 person	1	53.96
F38	Fifth Floor	1 Bed	2 person	1	53.96
F39	Fifth Floor	1 Bed	2 person	1	53.96
F40	Fifth Floor	1 Bed	1 person	1	42.92
F41	Fifth Floor	1 Bed	1 person	1	42.92
F42	Fifth Floor	2 Bed	4 person	1	73.26
F43	Sixth Floor	2 Bed	4 person	1	71.50
F44	Sixth Floor	2 Bed	3 person	1	67.91
F45	Sixth Floor	2 Bed	3 person	2	67.91
F46	Sixth Floor	1 Bed	2 person	1	53.14
F47	Sixth Floor	2 Bed	4 person	1	71.93

PLEASE NOTE FLAT NUMBERING DOES NOT USE NO.13

SCALE 1:100 0 2 4 6 8 10m

Primetower Property Group
1 Park Place, North Road, Poole, Dorset, BH14 0LY tel.01202 715571 fax.01202 718971

PROJECT
The Bridge 947 Christchurch Road Bournemouth
Replacement Apartments

TITLE
Proposed Sixth and Roof Floor

SCALES @ A1	SIZE	STATUS	DRAWING NUMBER	REV
1:100	A1	Planning	PT212 _ PA01 _005	B

CAD File: PT212_PA01_005.dwg